For more complete description of Plat see Miscellaneous Record Vol. 1 Pg. 273.
Transferred to Loudonville Village Loudonville L.A.D.
V. E. Grad

50622

Received June 5 1956
At 11:20 o'clock A. M
Recorded June 5 1956
In Holmes County
Record of Plats Vol. 2
Page 46
Evelyn Anderson Recorder
Recorder's Fee $4.20

I, Margaret Weimer, Clerk-Treasurer of the Village of Loudonville, hereby certify that the foregoing is a true and exact copy of the plat attached to and filed with the petition of the Village of Loudonville to the Board of Commissioners of Holmes County, Ohio, for annexation of said territory.

Margaret Weimer

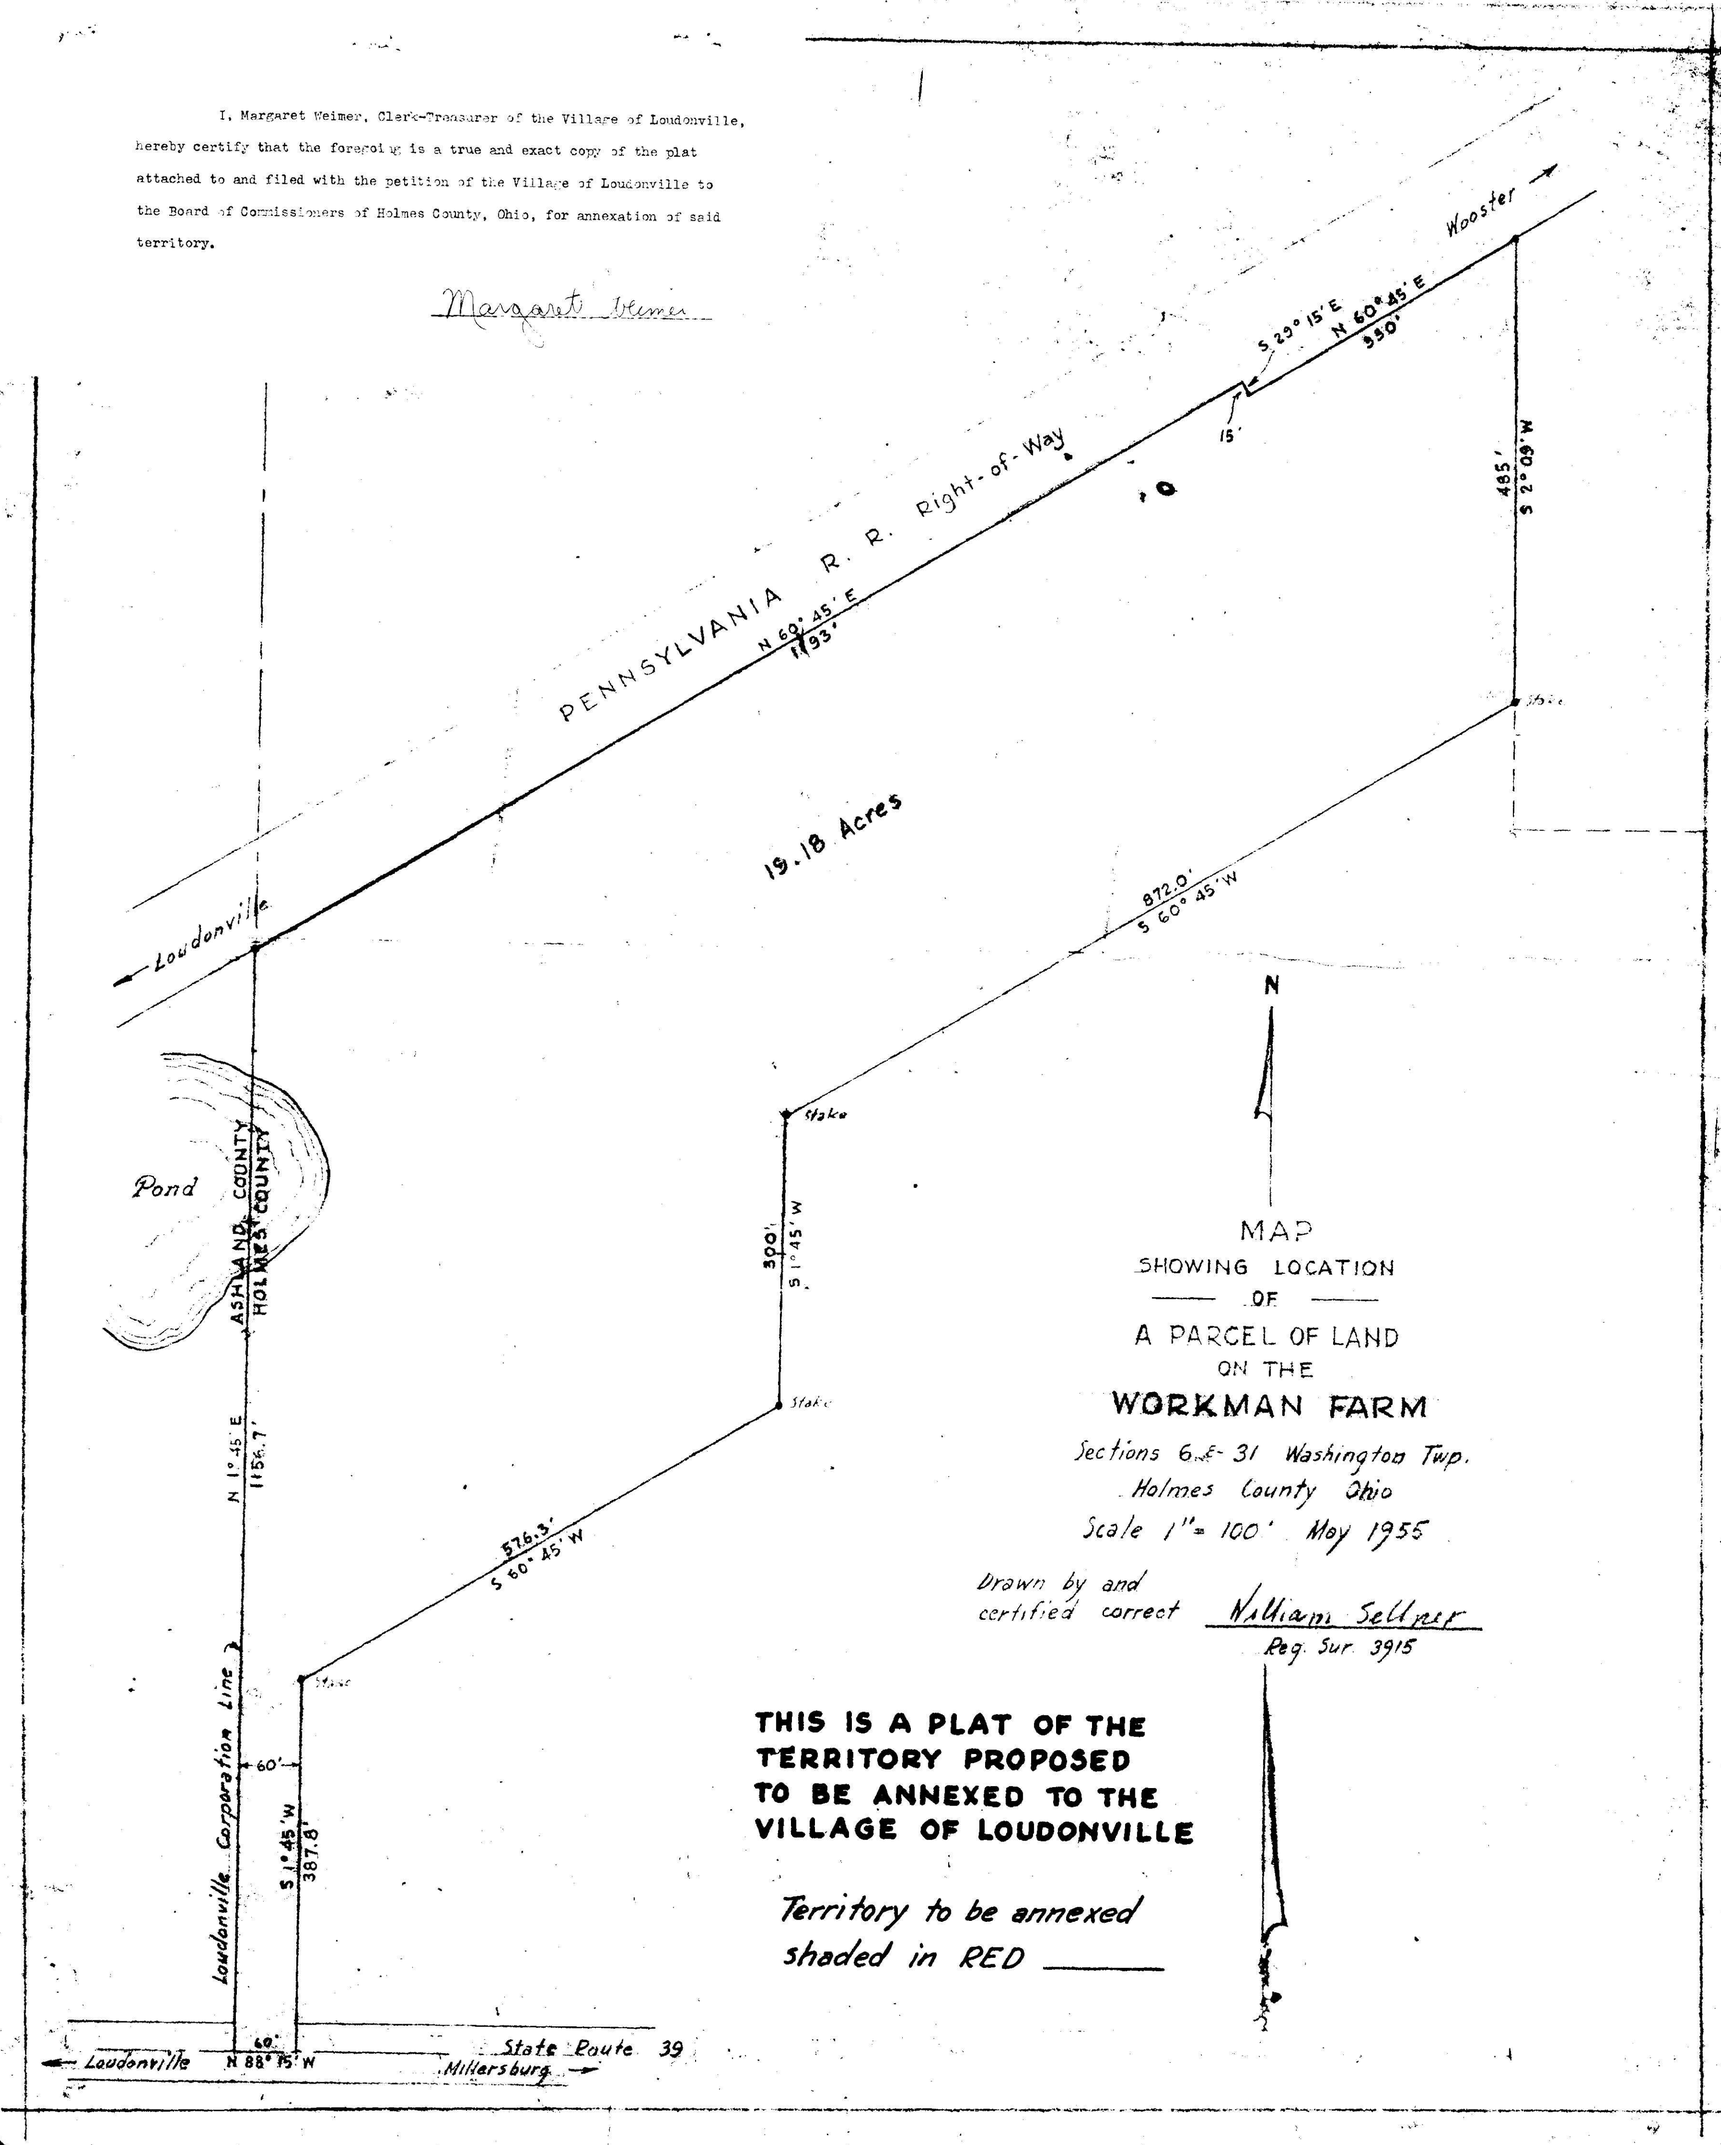

MAP
SHOWING LOCATION
OF
A PARCEL OF LAND
ON THE
WORKMAN FARM

Sections 6 & 31 Washington Twp.
Holmes County Ohio
Scale 1" = 100' May 1955

Drawn by and certified correct William Sellner
Reg. Sur. 3915

THIS IS A PLAT OF THE TERRITORY PROPOSED TO BE ANNEXED TO THE VILLAGE OF LOUDONVILLE

Territory to be annexed shaded in RED _____