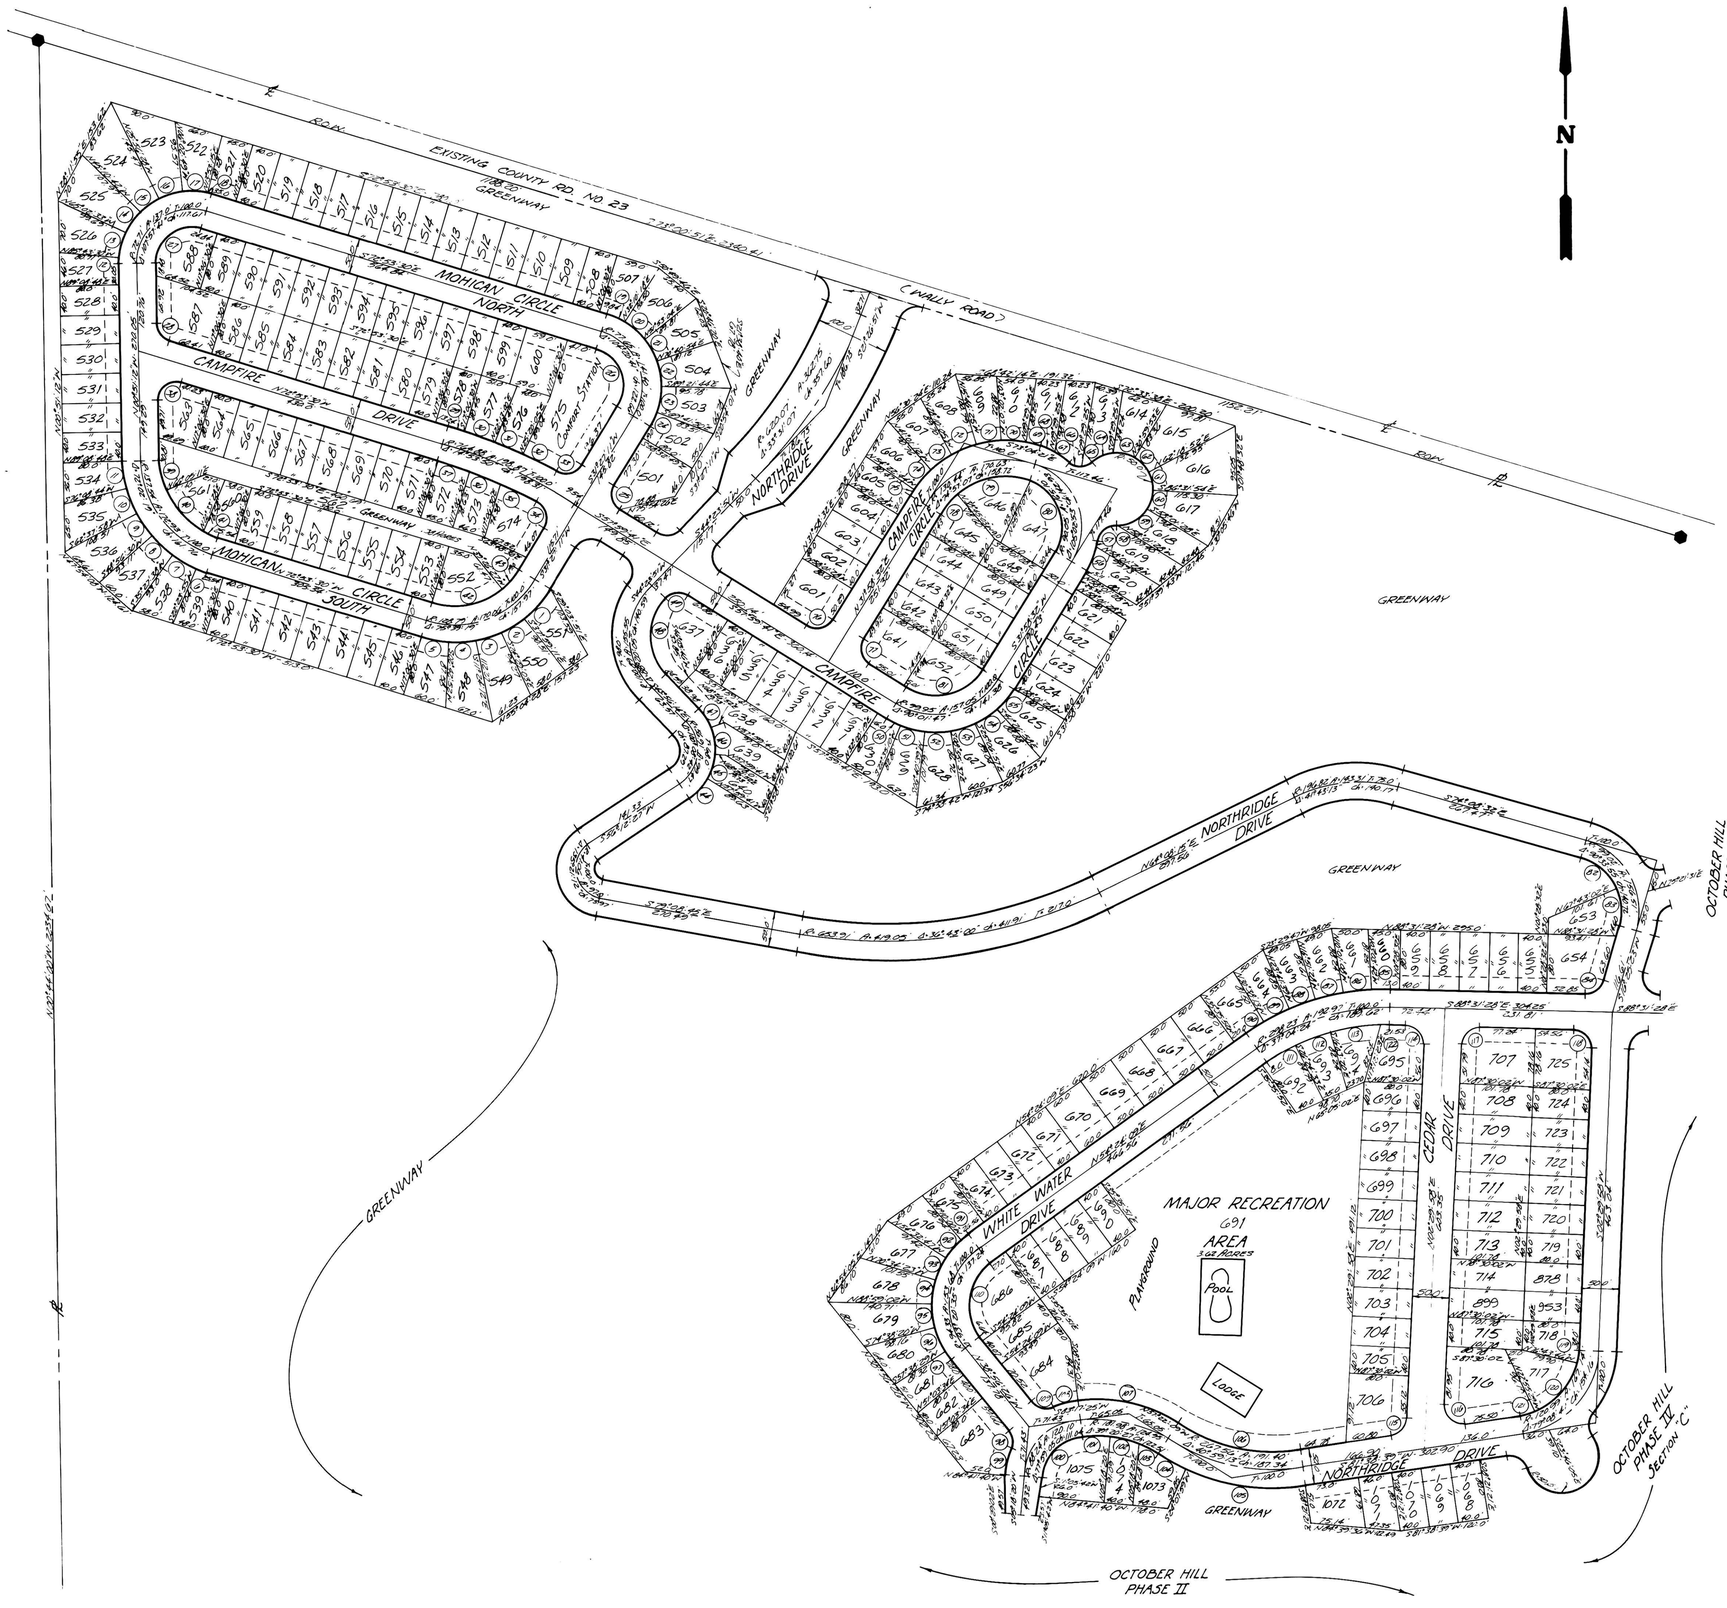

RECT. April 18, 1975
AT 1:11 O'CLOCK P.M.
RECORDED April 18, 1975
HOLMES CO. Plat VOL. 2A pg. 154
FEE $ 15.64
Richard Frank RECORDER

OCTOBER HILL

PHASE IV

SECTION "A" SHEET 3 OF 5

0 100 200 300
SCALE IN FEET