MAP OF SURVEY

N.W & S.W. QTR'S. OF SEC. 26
N.E & S.E. QTR'S. OF SEC. 27
T-20N; R-15W
WASHINGTON TOWNSHIP
HOLMES COUNTY, OHIO

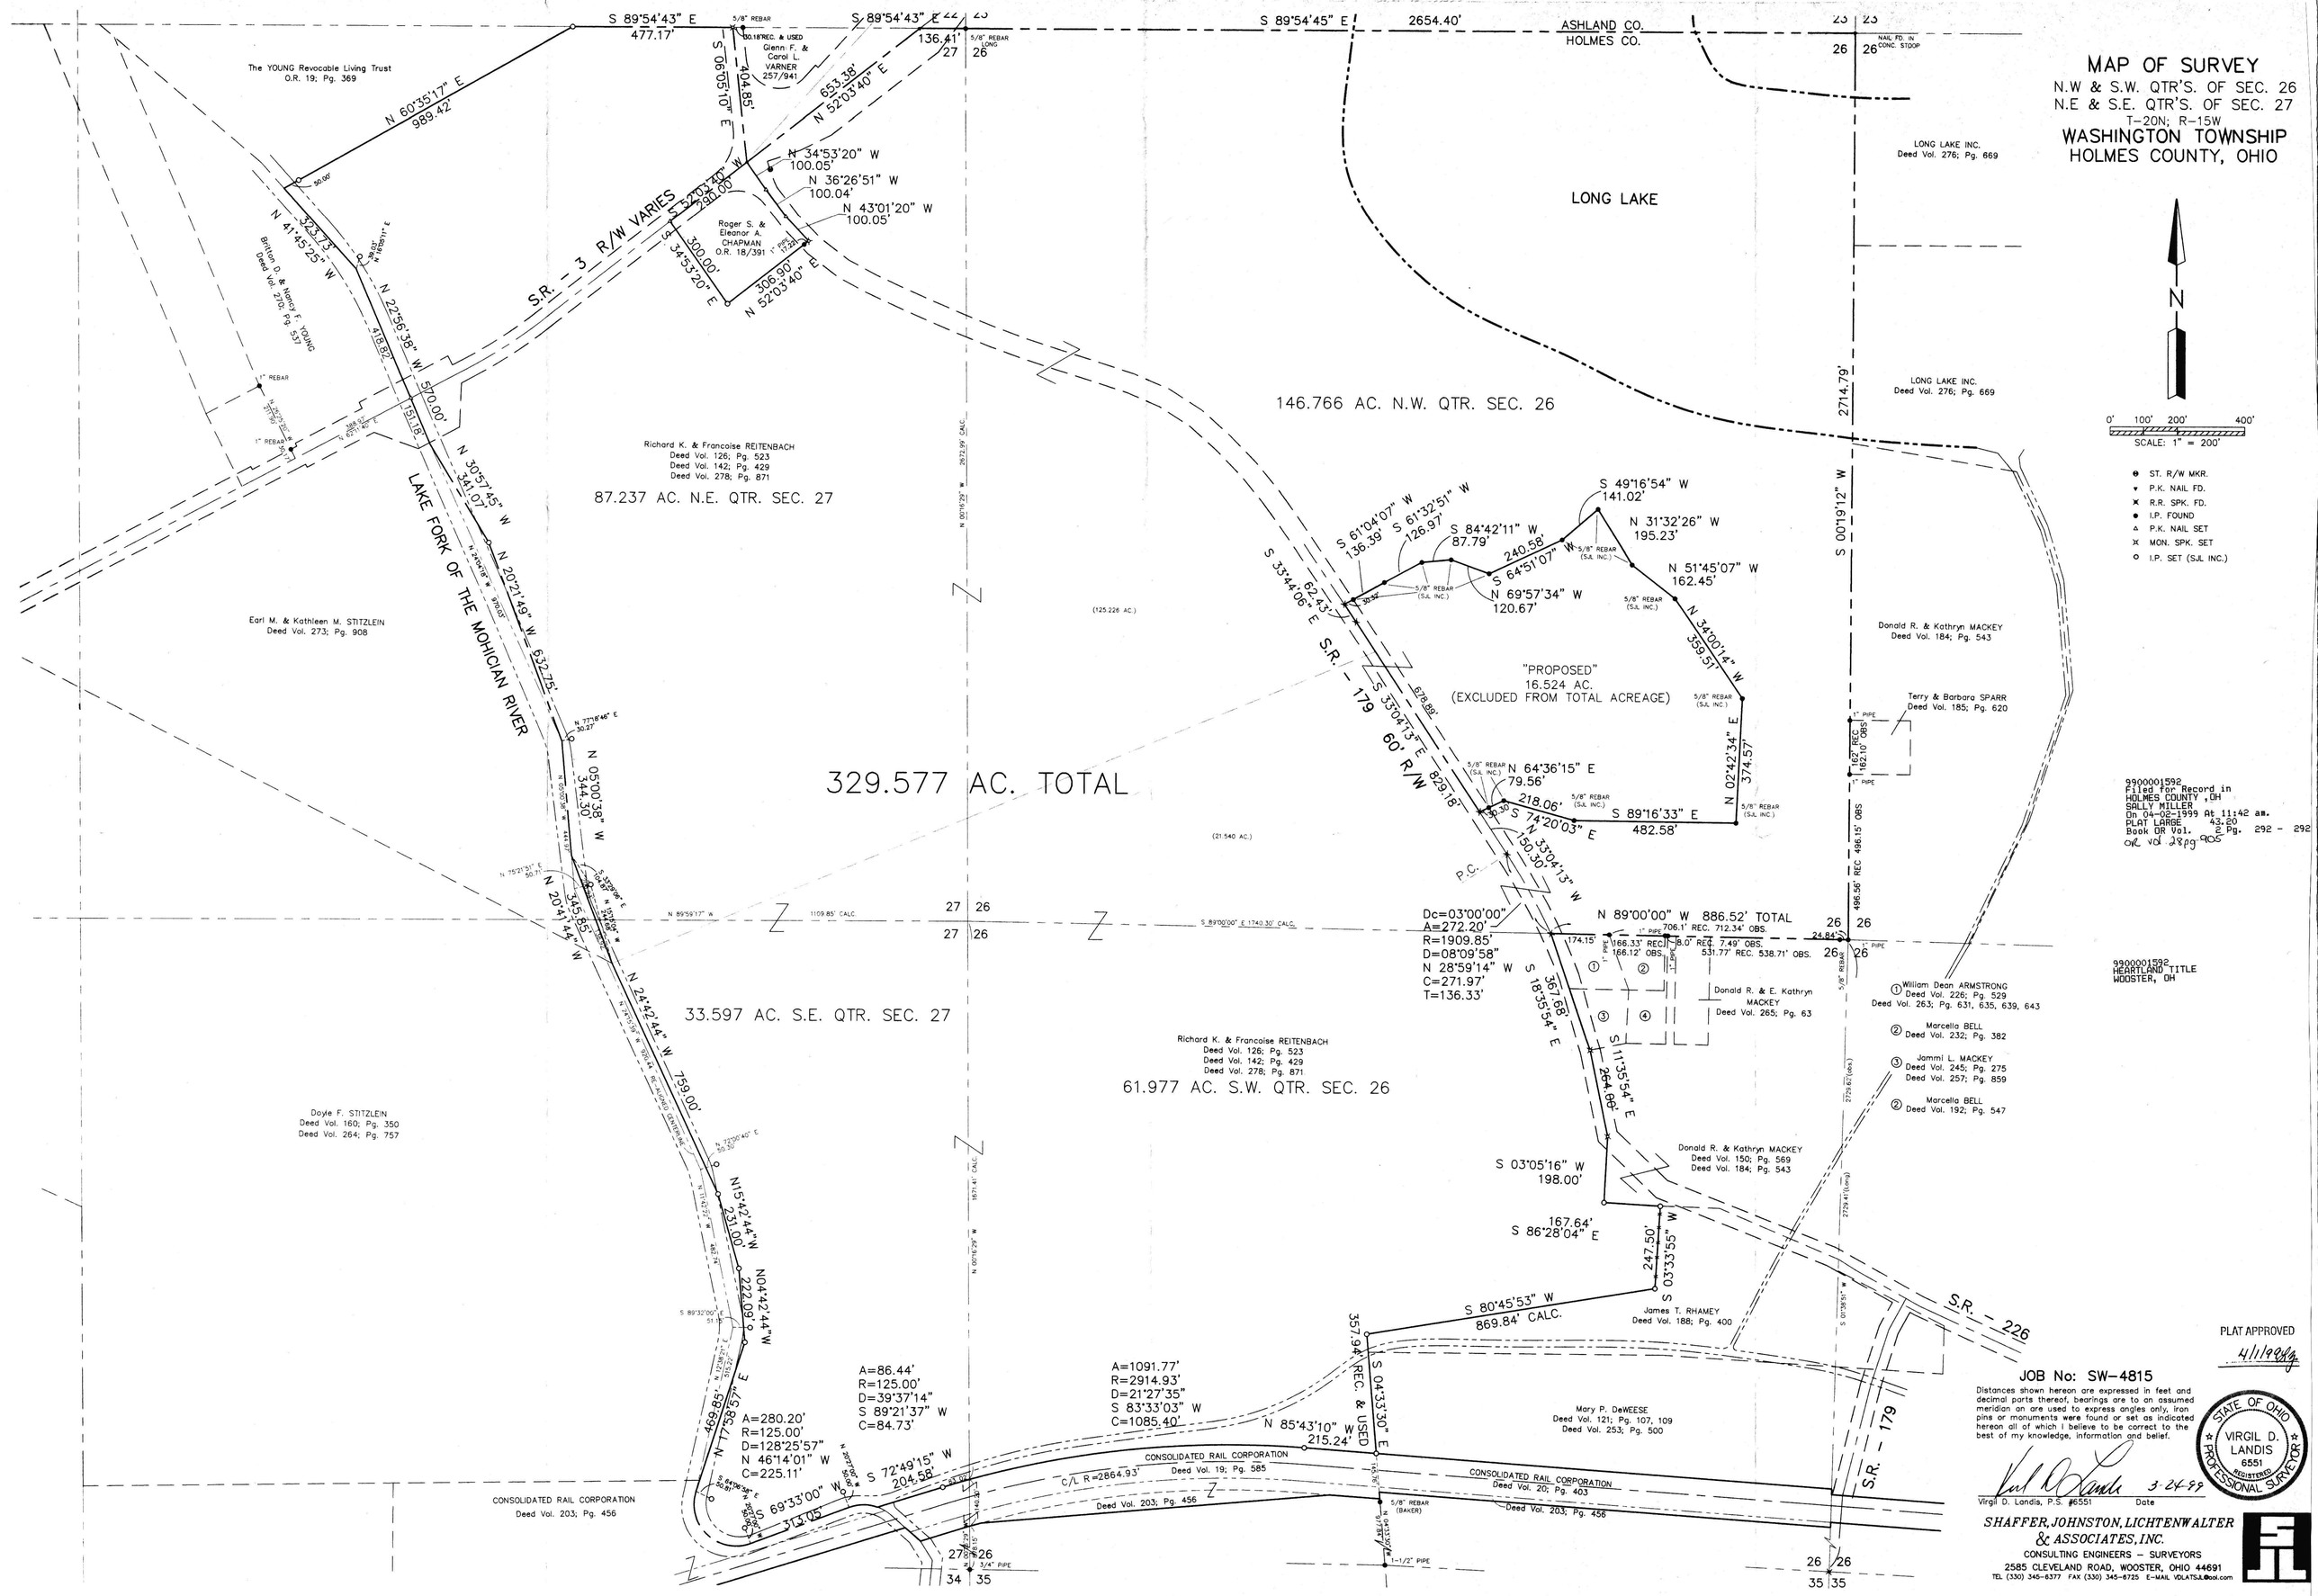

JOB No: SW-4815

Distances shown hereon are expressed in feet and decimal parts thereof, bearings are to an assumed meridian an are used to express angles only, iron pins or monuments were found or set as indicated hereon all of which I believe to be correct to the best of my knowledge, information and belief.

Virgil D. Landis, P.S. #6551 — Date 3-24-99

SHAFFER, JOHNSTON, LICHTENWALTER & ASSOCIATES, INC.
CONSULTING ENGINEERS — SURVEYORS
2585 CLEVELAND ROAD, WOOSTER, OHIO 44691
TEL (330) 345-6377 FAX (330) 345-6725 E-MAIL VDLATSJL@aol.com