HARDY TOWNSHIP
N.E. & S.E. QTR. SECTION 14
T–9 N; R–6 W
HOLMES COUNTY, OHIO

SURVEYED FOR: ALVIN TROYER

REFERENCES:

DEED VOL. 173 PAGE 235
DEED VOL. 234 PAGE 938
DEED VOL. 231 PAGE 355
DEED VOL. 221 PAGE 806
STATE HIGHWAY PLANS
PLAT VOL. 3 PAGE 18 B
PLAT VOL. 3 PAGE 30 B
PLAT VOL. 13 PAGE 88
PLAT VOL. 10 PAGE 650

BEARINGS FROM PLAT VOL. 17 PAGE 13

Instrument 200400030857 OR Book 2 Page 379

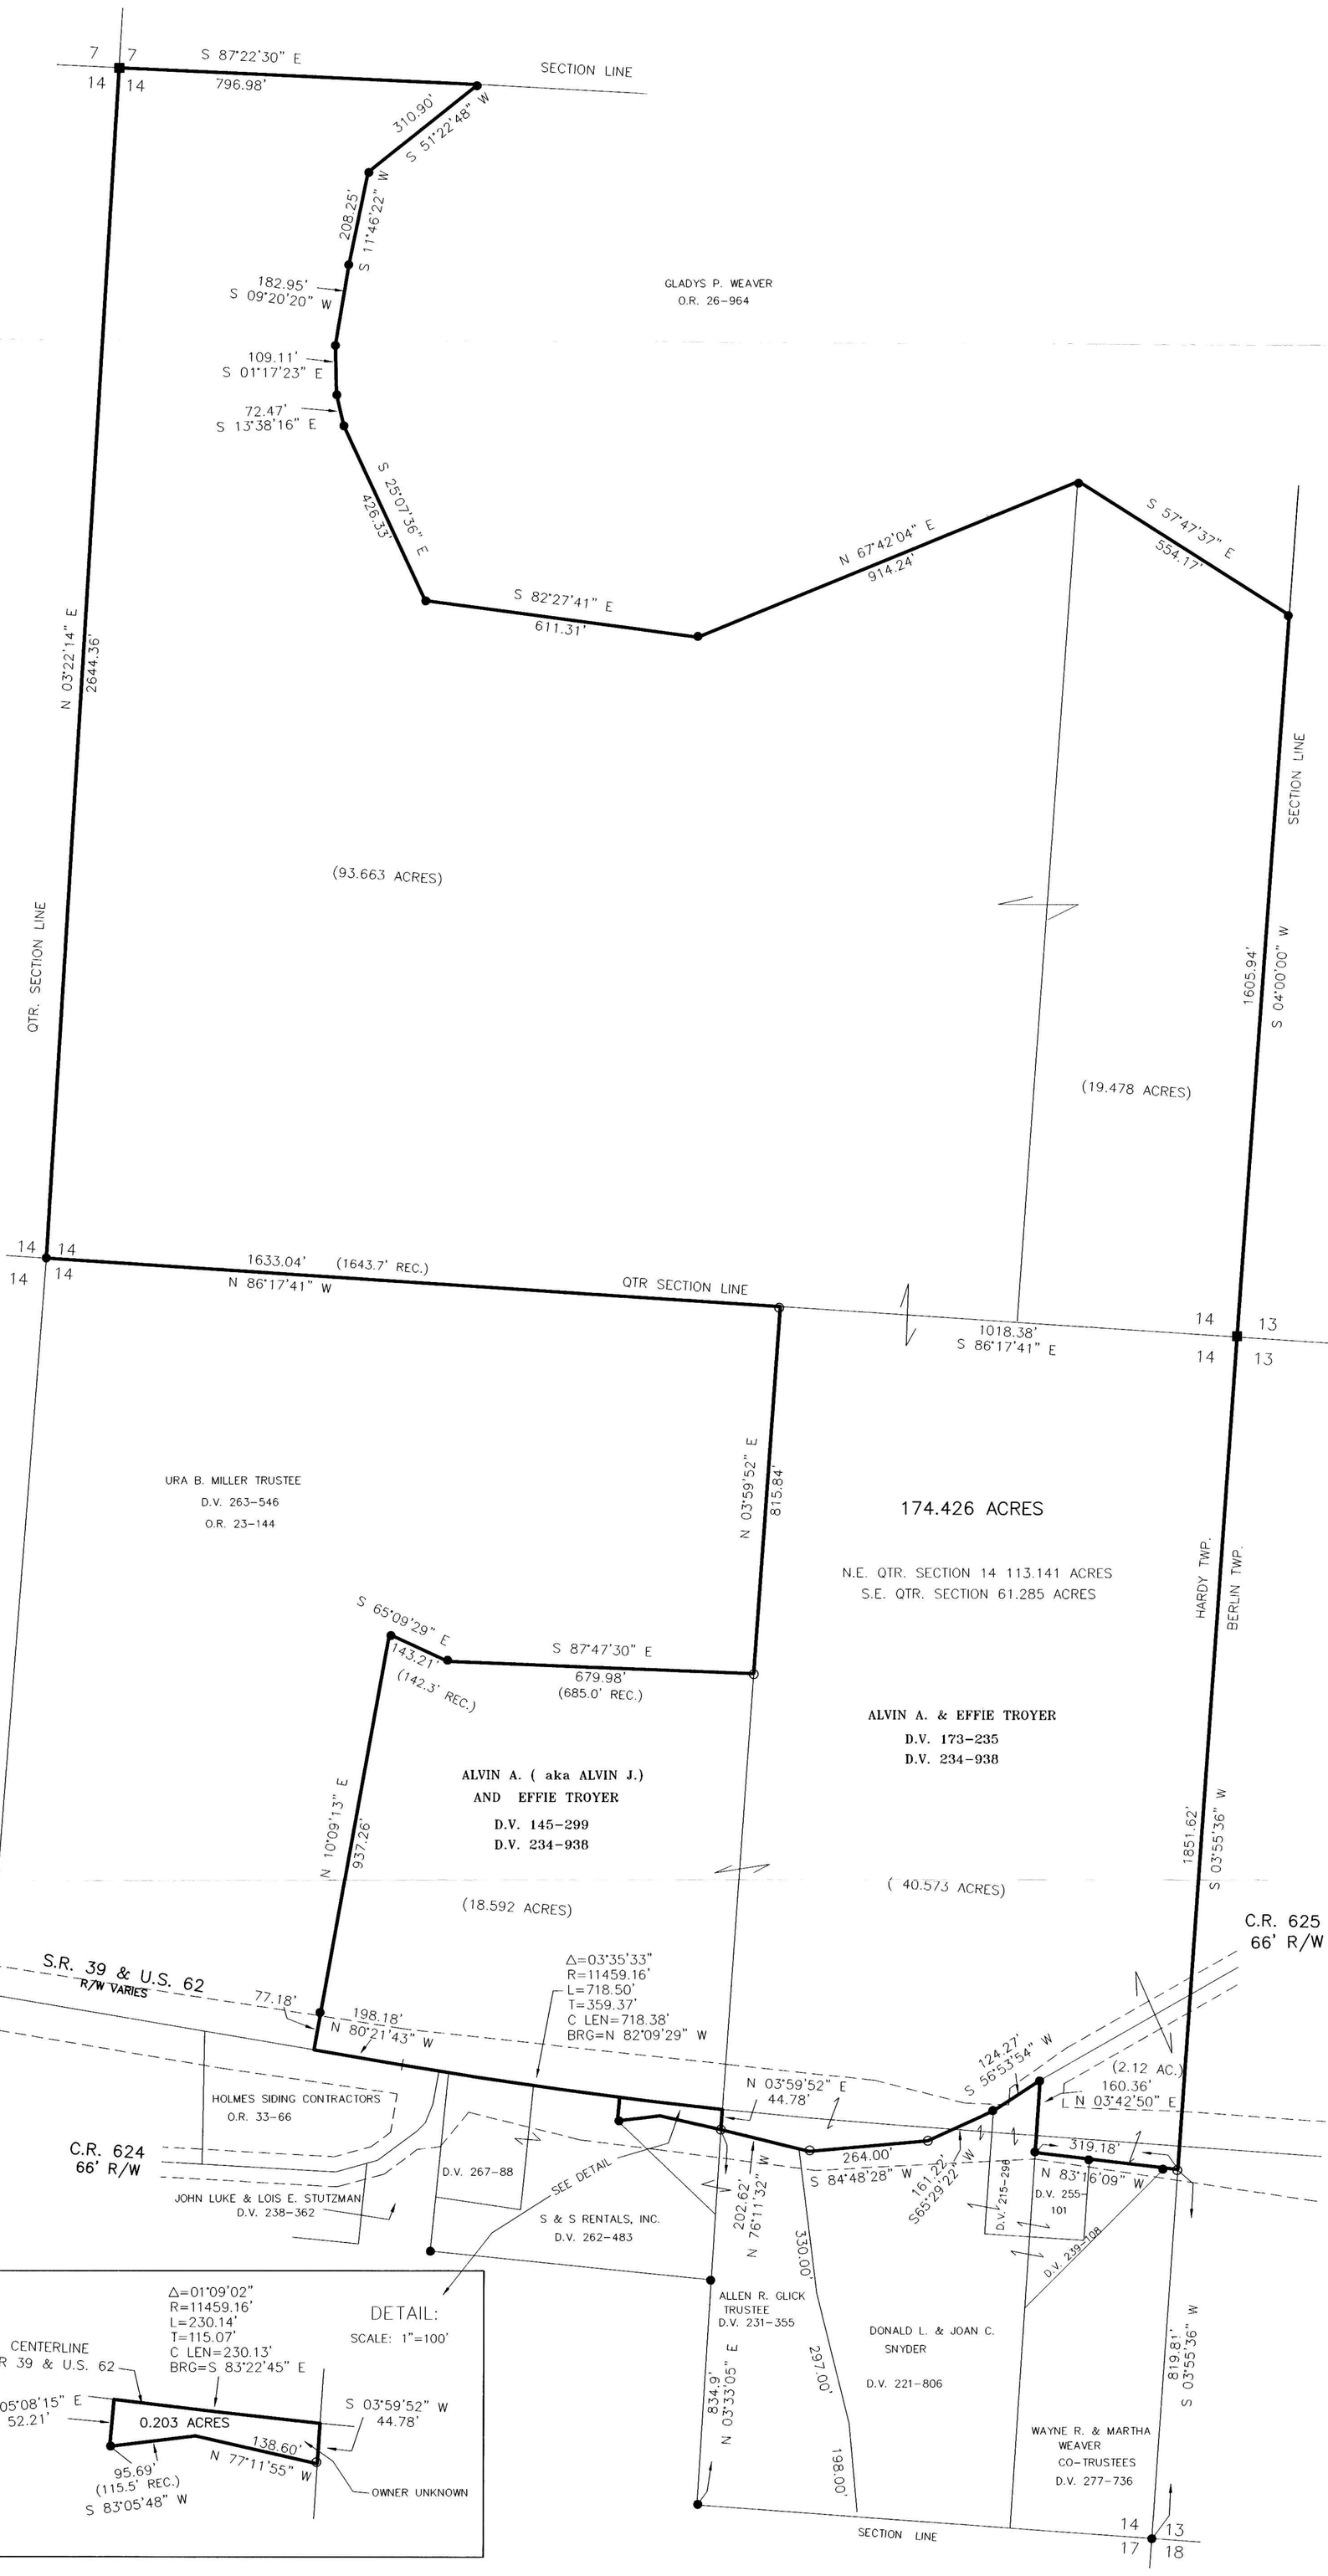

200400030857
Filed for Record in
HOLMES COUNTY ,OH
SALLY MILLER
05-28-2004 At 12:28 pm.
PLAT LARGE 86.40
OR Book 2 Page 379 - 379
OR vol 172 page 2247

200400030857
HEARTLAND TITLE
138 E JACKSON ST
MILLERSBURG, OH 44654

STATE OF OHIO
DONALD C. BAKER
6938
REGISTERED
PROFESSIONAL SURVEYOR

I CERTIFY THIS SURVEY TO BE CORRECT
TO THE BEST OF MY KNOWLEDGE.

DONALD C. BAKER PS 6938
DATE: MARCH 25, 2004
FDB/AEG/KES
File Name: C:\JOBS\S-101-04 FDB

DONALD C. BAKER SURVEYING
138 N. CLAY ST.
MILLERSBURG, OH 44654
PH. 330-674-4788
FAX: 330-674-6027

PLAT APPROVED

5/27/2004