PAINT TOWNSHIP -- HOLMES COUNTY

PART OF THE NORTHWEST QUARTER, SECTION 5, T-14, R-11

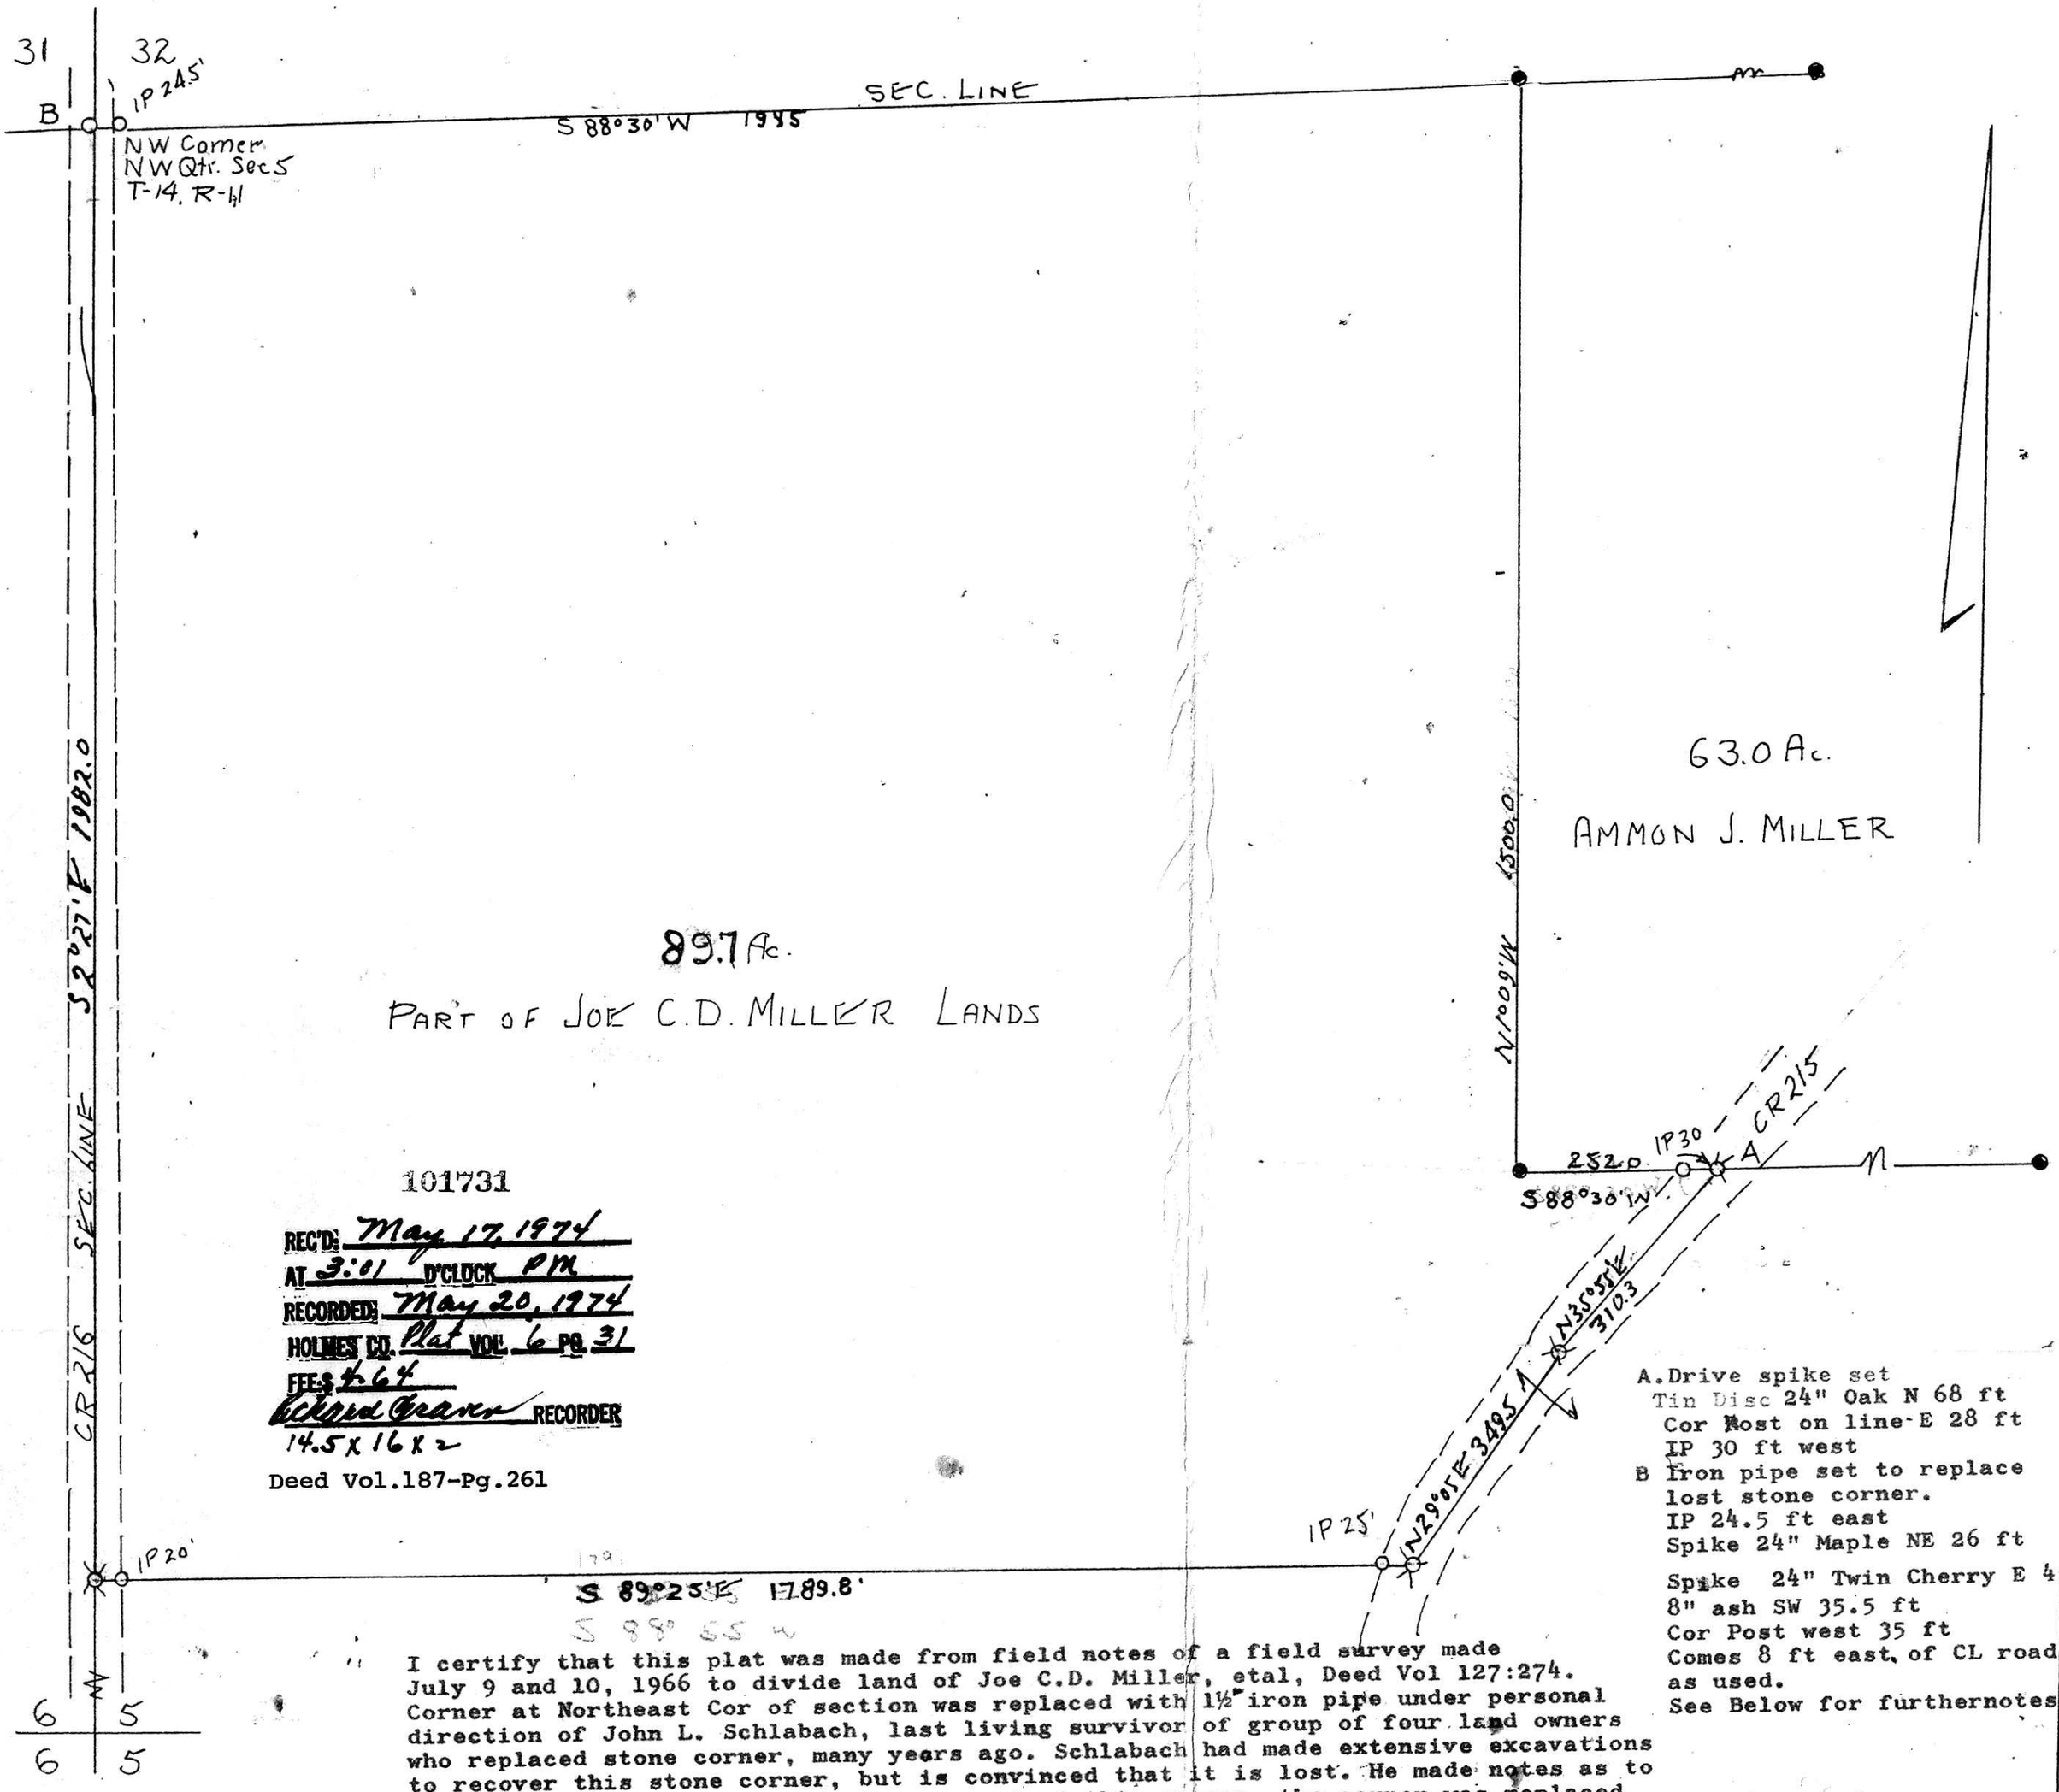

A. Drive spike set
Tin Disc 24" Oak N 68 ft
Cor Post on line E 28 ft
IP 30 ft west

B Iron pipe set to replace lost stone corner.
IP 24.5 ft east
Spike 24" Maple NE 26 ft
Spike 24" Twin Cherry E 45'
8" ash SW 35.5 ft
Cor Post west 35 ft
Comes 8 ft east of CL road as used.
See Below for furthernotes

I certify that this plat was made from field notes of a field survey made July 9 and 10, 1966 to divide land of Joe C.D. Miller, etal, Deed Vol 127:274. Corner at Northeast Cor of section was replaced with 1½" iron pipe under personal direction of John L. Schlabach, last living survivor of group of four land owners who replaced stone corner, many years ago. Schlabach had made extensive excavations to recover this stone corner, but is convinced that it is lost. He made notes as to the location of said stone, and as a part of this survey, the corner was replaced and full references made of same. This point was proved in by reconstruction of previous survey made when stone was in position. The point was proved to be correct and in agreement with Schlabach 's instructions.

Signed: Willard Landis

Willard Landis, Registered Professional Surveyor #4425
State of Ohio

● IP found
⊗ IP set
✱ Drive spike set
Scale 1" 200 ft.

Willard Landis,
RD #1,
Orrville, Ohio