HOLMES CO. ENG'R
OFFICE FILE

P. 7-97

RIPLEY TOWNSHIP
S.E. QTR. SEC. 4
TWP. 17 RANGE 14
HOLMES COUNTY, OHIO

MADE FOR
OTHA DAVE

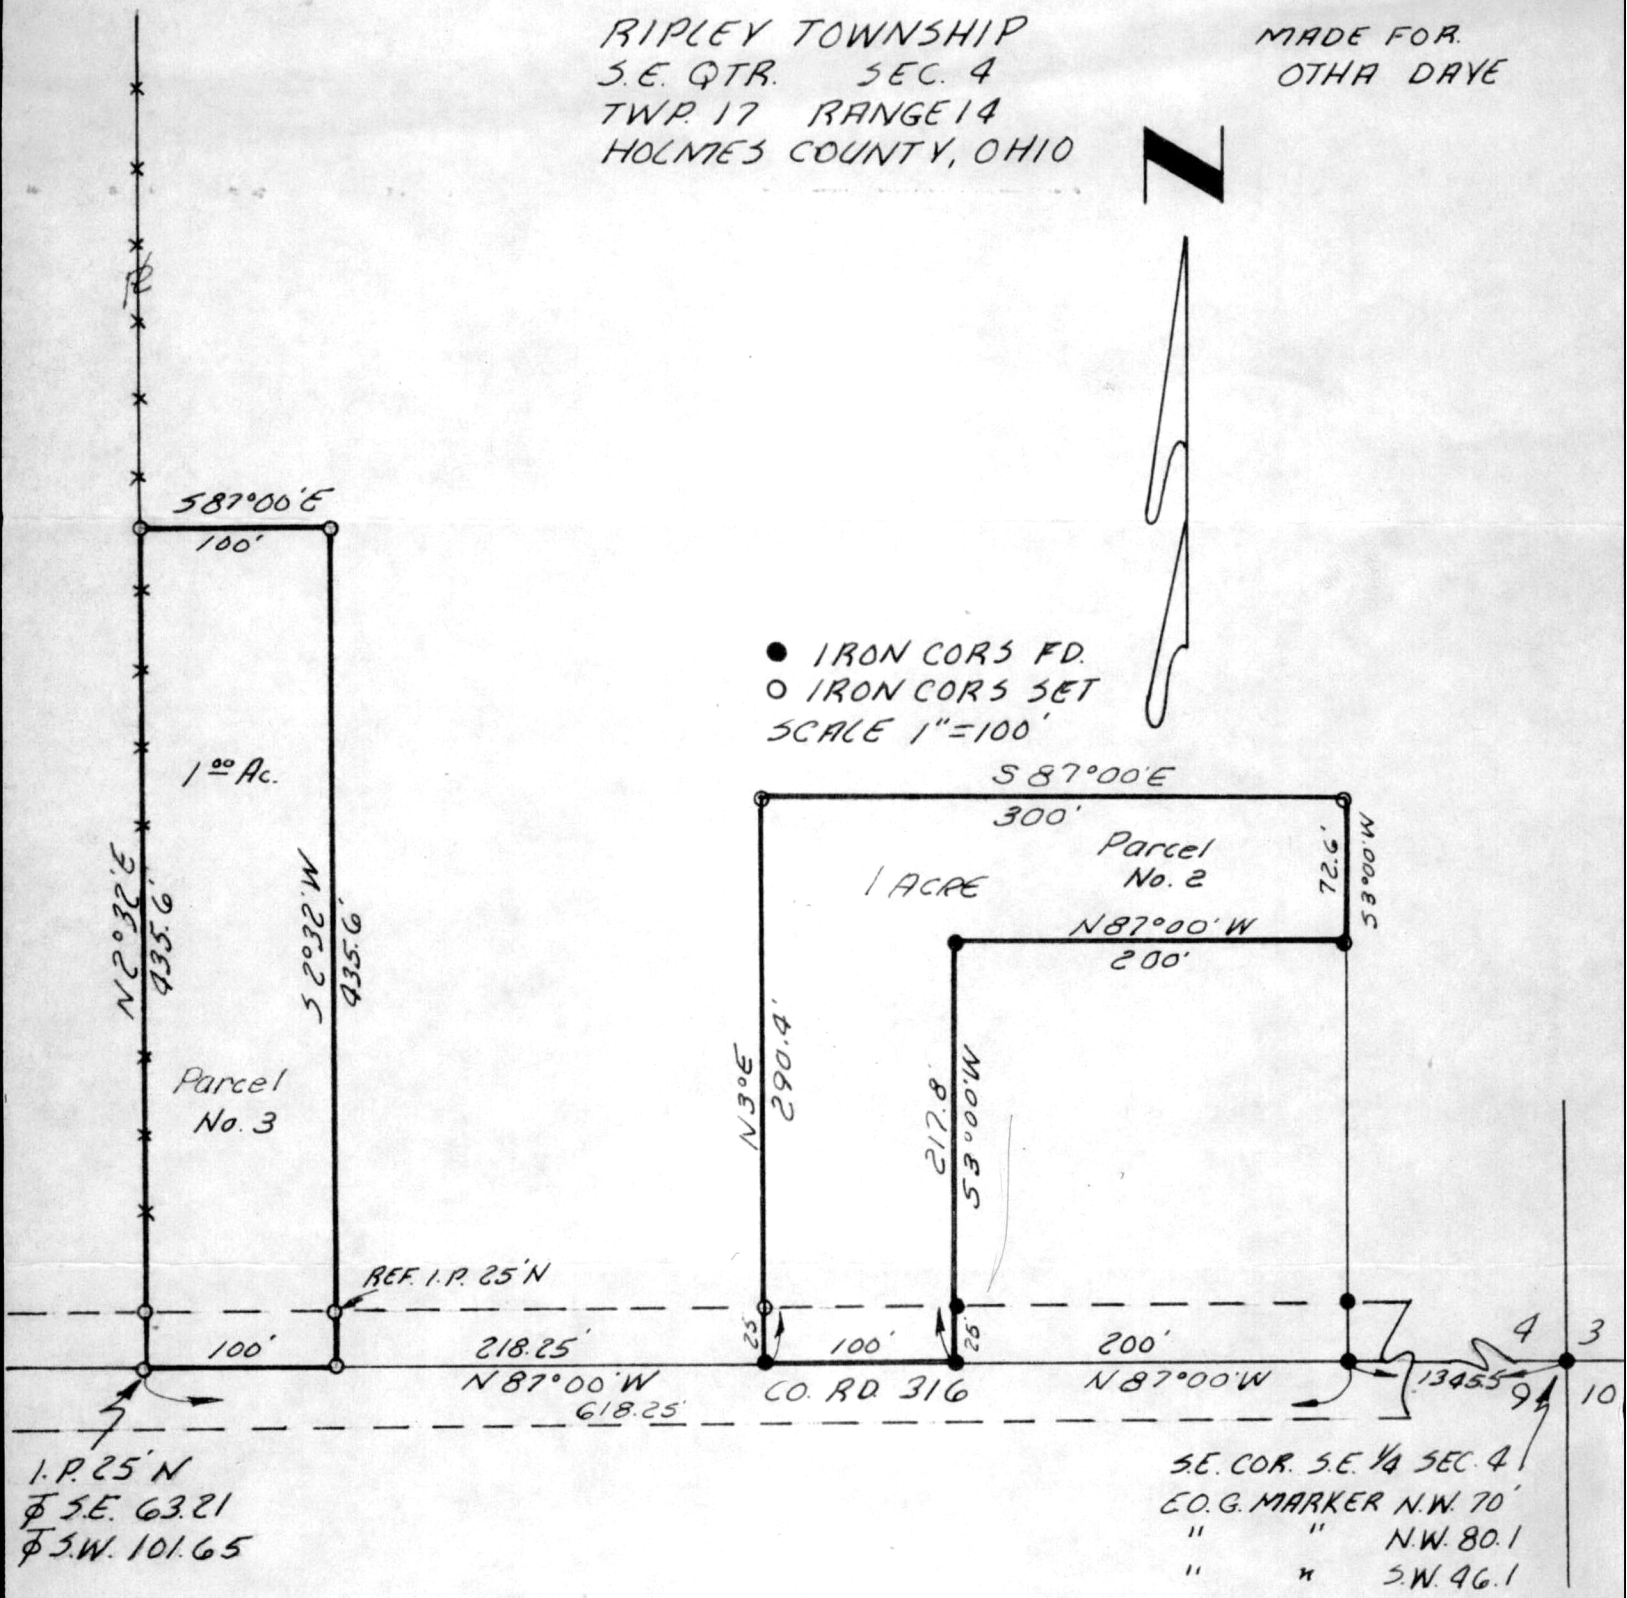

I.P. 25'N
ϕ S.E. 63.21
ϕ S.W. 101.65

S.E. COR. S.E. ¼ SEC. 4
E.O.G. MARKER N.W. 70'
" " N.W. 80.1
" " S.W. 46.1

I CERTIFY THIS SURVEY TO BE
CORRECT TO THE BEST OF MY
KNOWLEDGE

COMPLETED 6-24-71

Ray W. Gasbarre

RAY W. GASBARRE P.S. 4153
R.W. GASBARRE & ASSOC.
P.O. BOX 44
WOOSTER OHIO