3240 Shelly Blvd.
Wooster, Ohio 44691

Land Surveying
Telephone 345-7785

HOWARD CLARK SURVEY
LOT #34
2ND. QTR. TOWNSHIP
TOWNSHIP 9 RANGE 7
HARDY TOWNSHIP
HOLMES COUNTY, OHIO
COMPLETED10/20/1973

WM. TERRY BURKEY SURVEYING

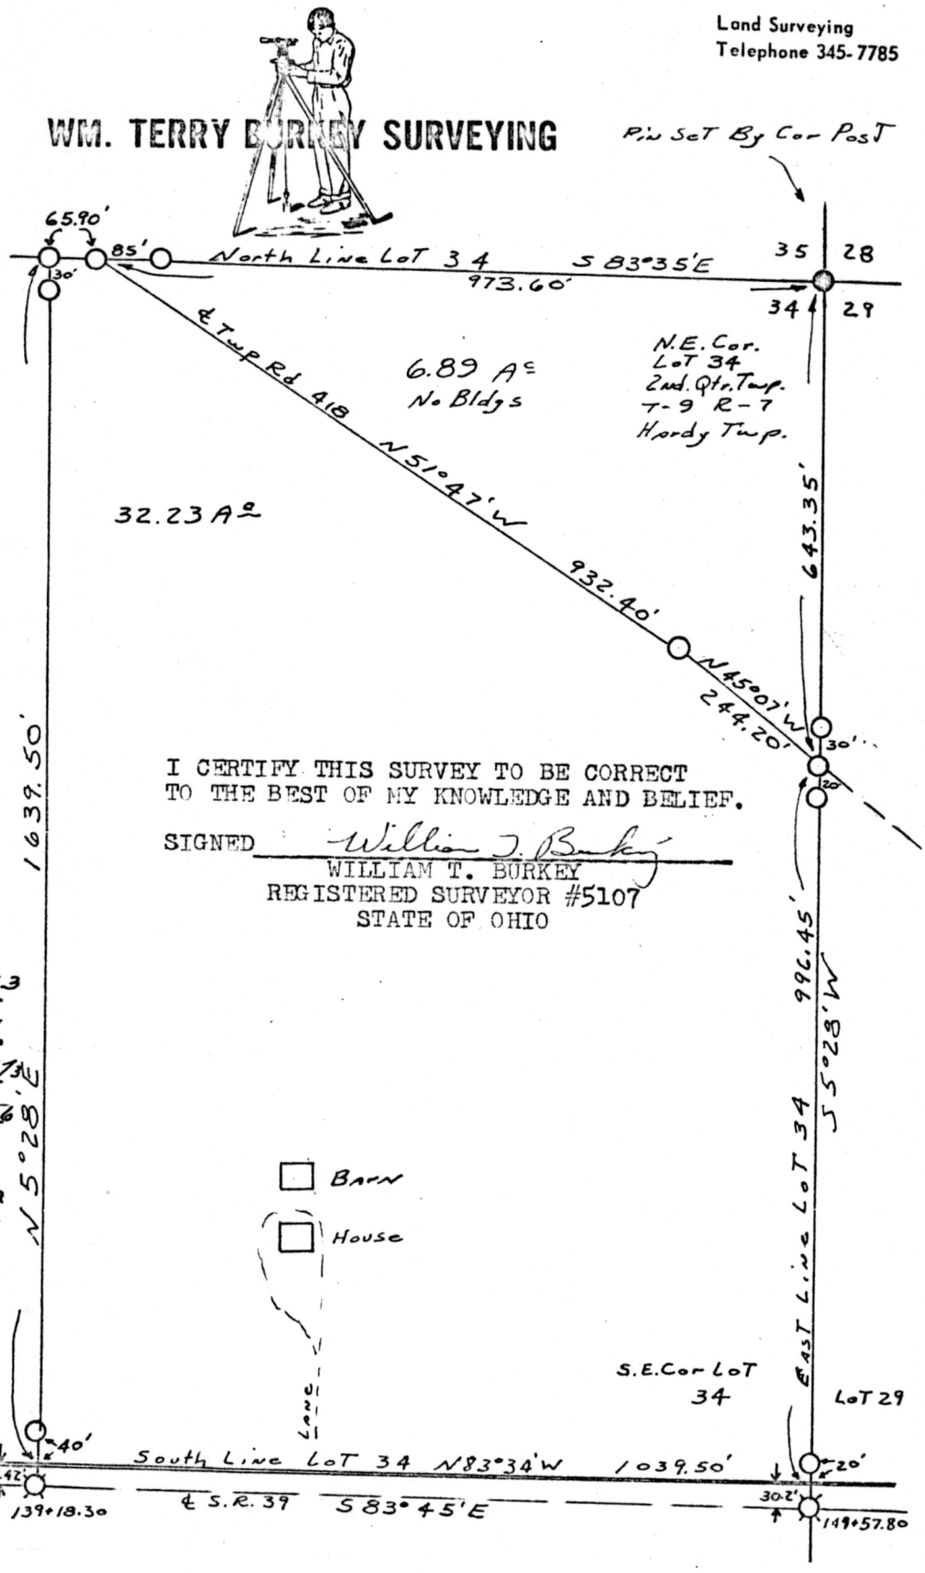

Pin Set
Cor. Post
Spike Set
Spike Fd

Scale 1" = 200'

100372

REC'D: Nov. 16, 1973
AT 4:20 O'CLOCK P.M.
RECORDED Nov. 19, 1973
HOLMES CO. PLAT VOL. 7 PG. 156
FEE: $ 2.00
Richard Graber RECORDER
Deed Vol.185-Pg.557

I CERTIFY THIS SURVEY TO BE CORRECT
TO THE BEST OF MY KNOWLEDGE AND BELIEF.

SIGNED William T. Burkey
WILLIAM T. BURKEY
REGISTERED SURVEYOR #5107
STATE OF OHIO

Torn

MAP OFFICE COPY