CHRIST C. MILLER SURVEY
N.W. QUARTER SECTION 16
TOWNSHIP 9 RANGE 4
WALNUT CREEK TOWNSHIP
HOLMES COUNTY, OHIO
COMPLETED MAY 18, 1974

102343
REC'D: July 23 1974
AT 9:50 O'CLOCK AM
RECORDED: July 24 1974
HOLMES CO. Plat VOL. 7 PG. 298
FEE: $2.00
Richard Graven RECORDER
Deed Vol. 188 Pages 4,6

VOL 7 PAGE 298

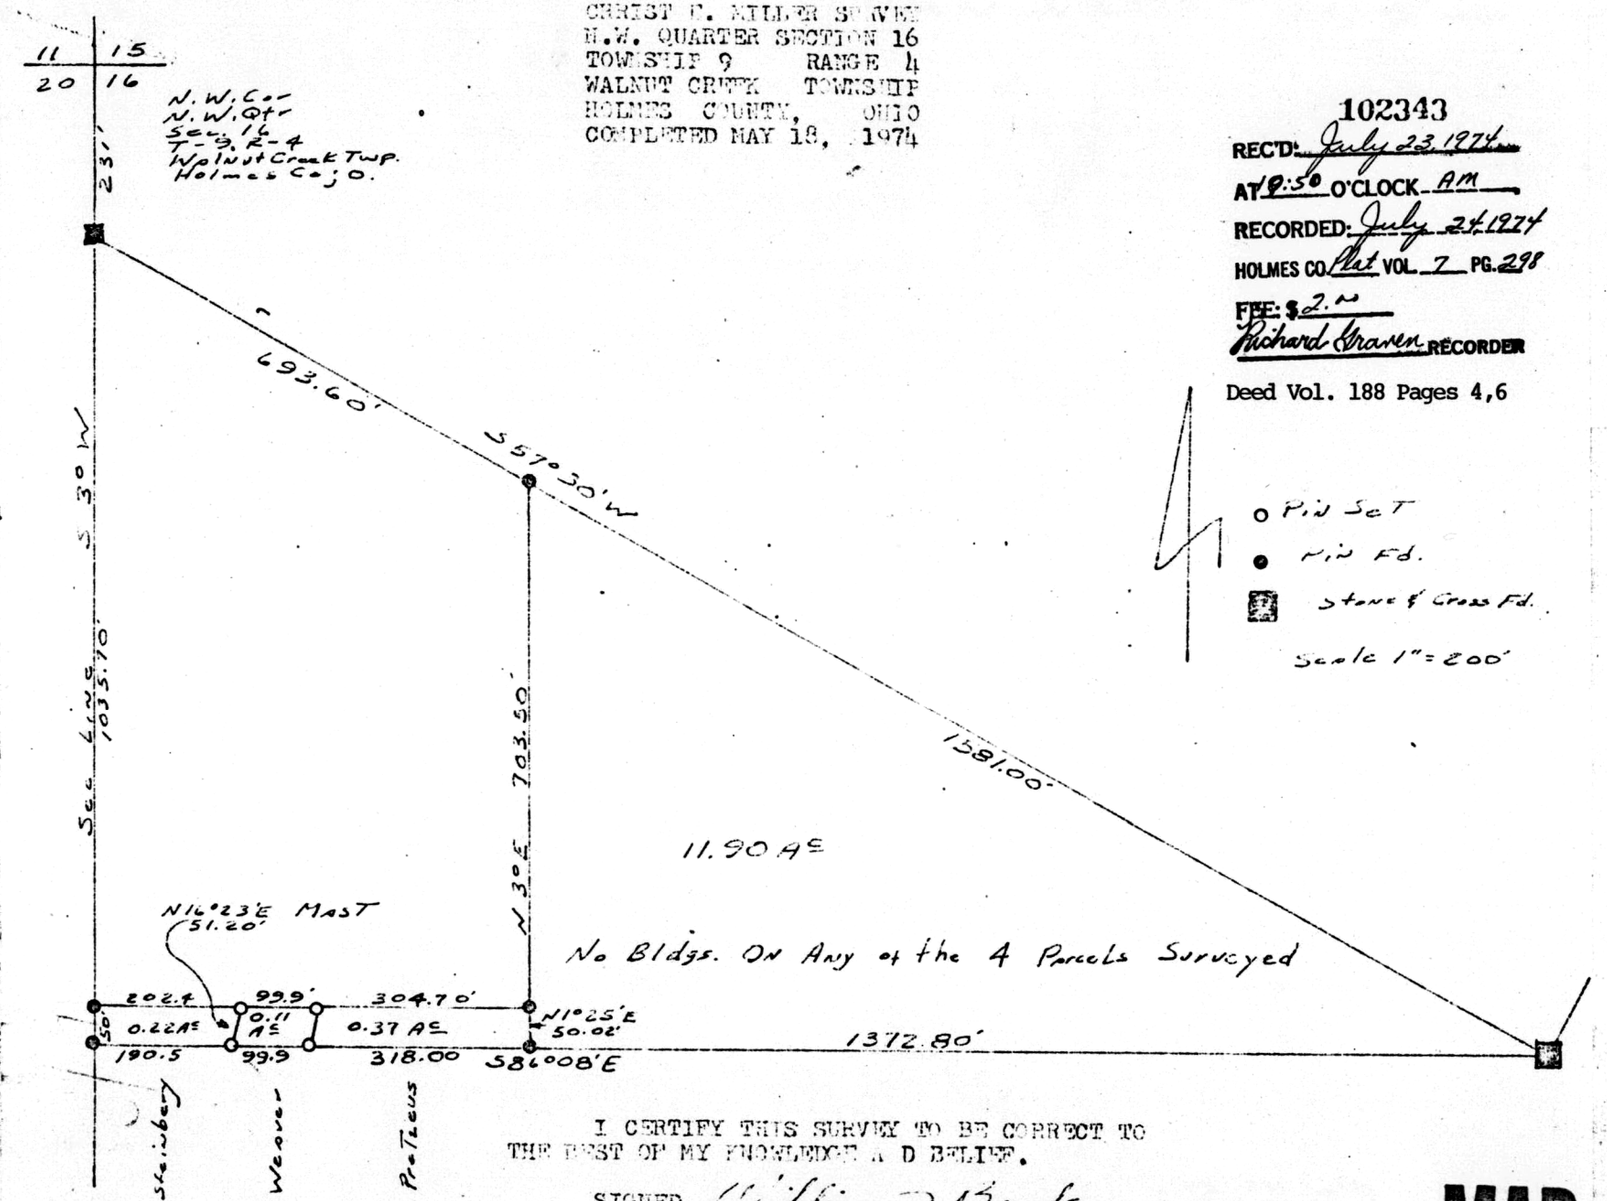

I CERTIFY THIS SURVEY TO BE CORRECT TO THE BEST OF MY KNOWLEDGE AND BELIEF.

SIGNED William T. Burkey
WILLIAM T. BURKEY
REGISTERED SURVEYOR #5107

MAP OFFICE COPY