SURVEY PLAT

Known as part of the S. W. Qtr. of the N. W. Qtr., Sec. 7 T9N, R5W

Berlin Township, Holmes County, Ohio

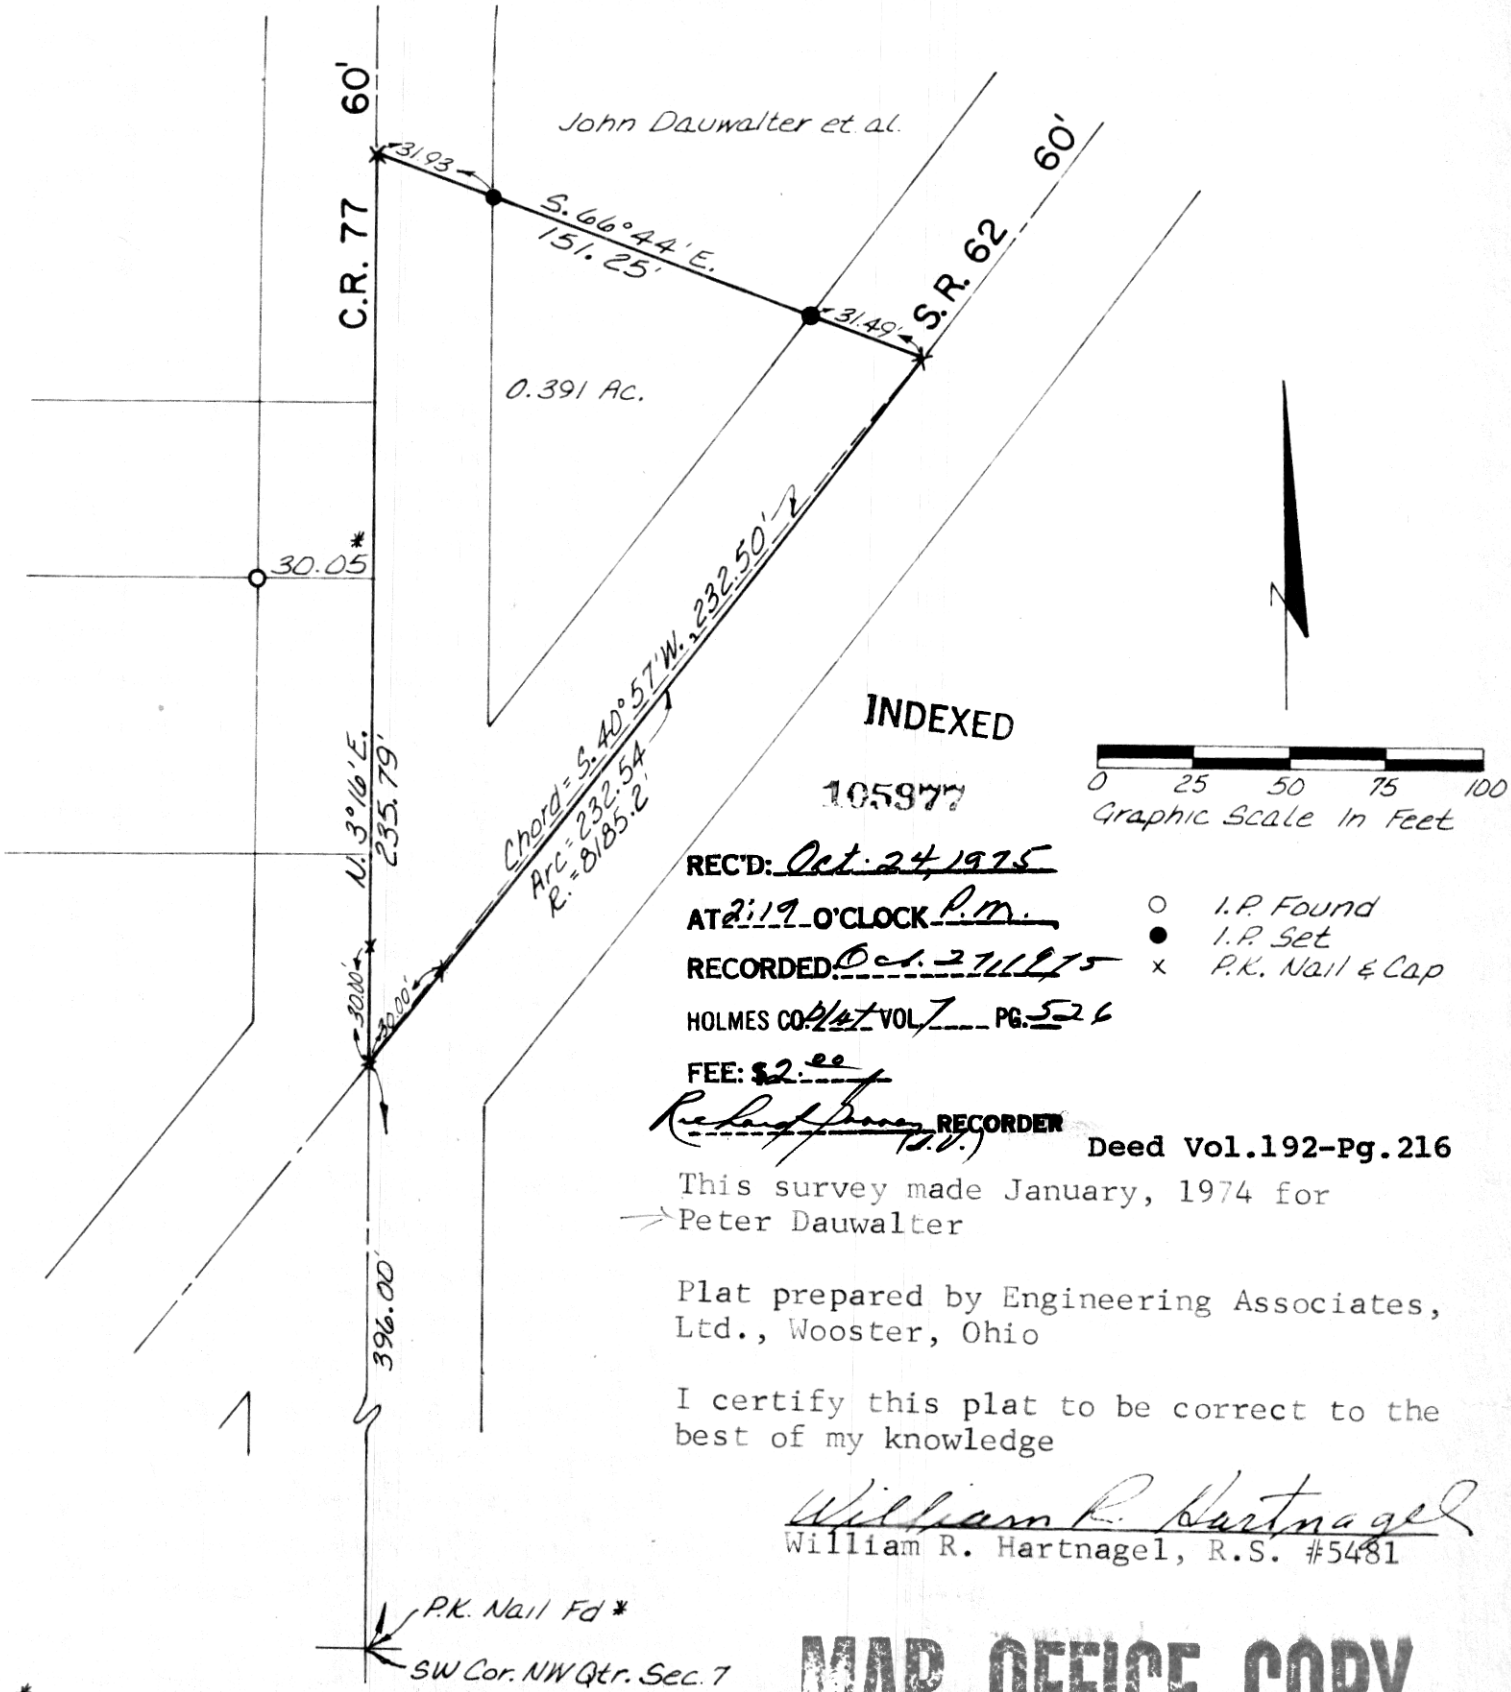

INDEXED

105977

REC'D: Oct. 24, 1975

AT 2:19 O'CLOCK P.M.

RECORDED: Oct. 27, 1975

HOLMES CO. PLAT VOL. 7 PG. 526

FEE: $2.00

Richard Bowen RECORDER (D.V.)

Deed Vol.192-Pg.216

This survey made January, 1974 for
Peter Dauwalter

Plat prepared by Engineering Associates, Ltd., Wooster, Ohio

I certify this plat to be correct to the best of my knowledge

William R. Hartnagel

William R. Hartnagel, R.S. #5481

*Reference: Survey Vol. 5, Pg. 174

MAP OFFICE COPY