3240 Shelly Blvd.
Wooster, Ohio 44691

Land Surveying
Telephone 345-7785

WM. TERRY BURKEY SURVEYING

WILES-HAMILTON SURVEY
EAST HALF SECTION #4
TOWNSHIP 19 RANGE 15
WASHINGTON TOWNSHIP
HOLMES COUNTY, OHIO
COMPLETED FEB. 28, 1976

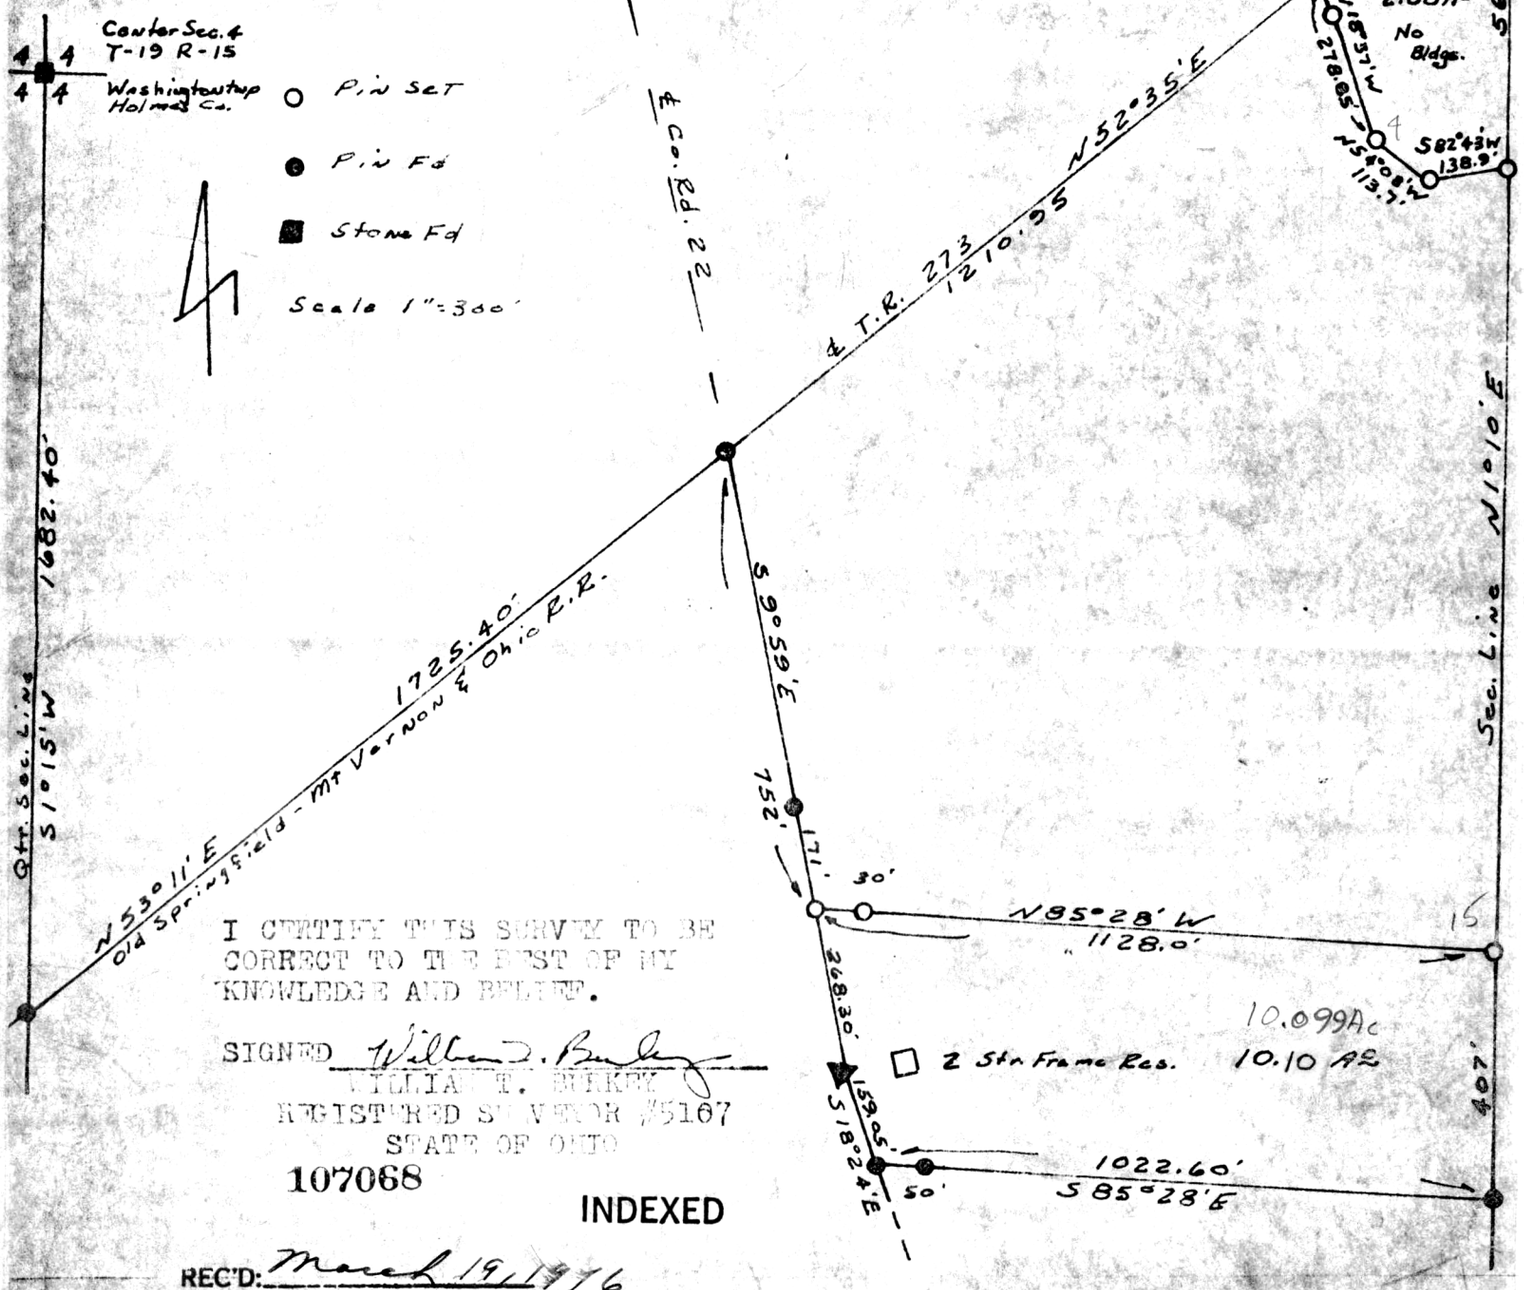

I CERTIFY THIS SURVEY TO BE CORRECT TO THE BEST OF MY KNOWLEDGE AND BELIEF.

SIGNED William T. Burkey
WILLIAM T. BURKEY
REGISTERED SURVEYOR #5167
STATE OF OHIO

107068

INDEXED

REC'D: March 19, 1976
AT 3:35 O'CLOCK P. M.
RECORDED: Mar. 22, 1976
HOLMES CO. PLAT VOL. 1 PG. 585
FEE: $ 2.00
RECORDER

Deed: Vol. 193. Pg. 431

MAP OFFICE COPY