4-2275

3240 Shelly Blvd.
Wooster, Ohio 44691

Land Surveying
Telephone 345-7785

# WM. TERRY BURKEY SURVEYING

RECEIVED

MAR 28 1977

DARRELL CONKLE
AUDITOR VC

DAVID STONER SURVEY
LOT #18
2ND QUARTER TOWNSHIP
TOWNSHIP 9 RANGE 8
MONROE TOWNSHIP
HOLMES COUNTY, OHIO
COMPLETED 4/12/1975

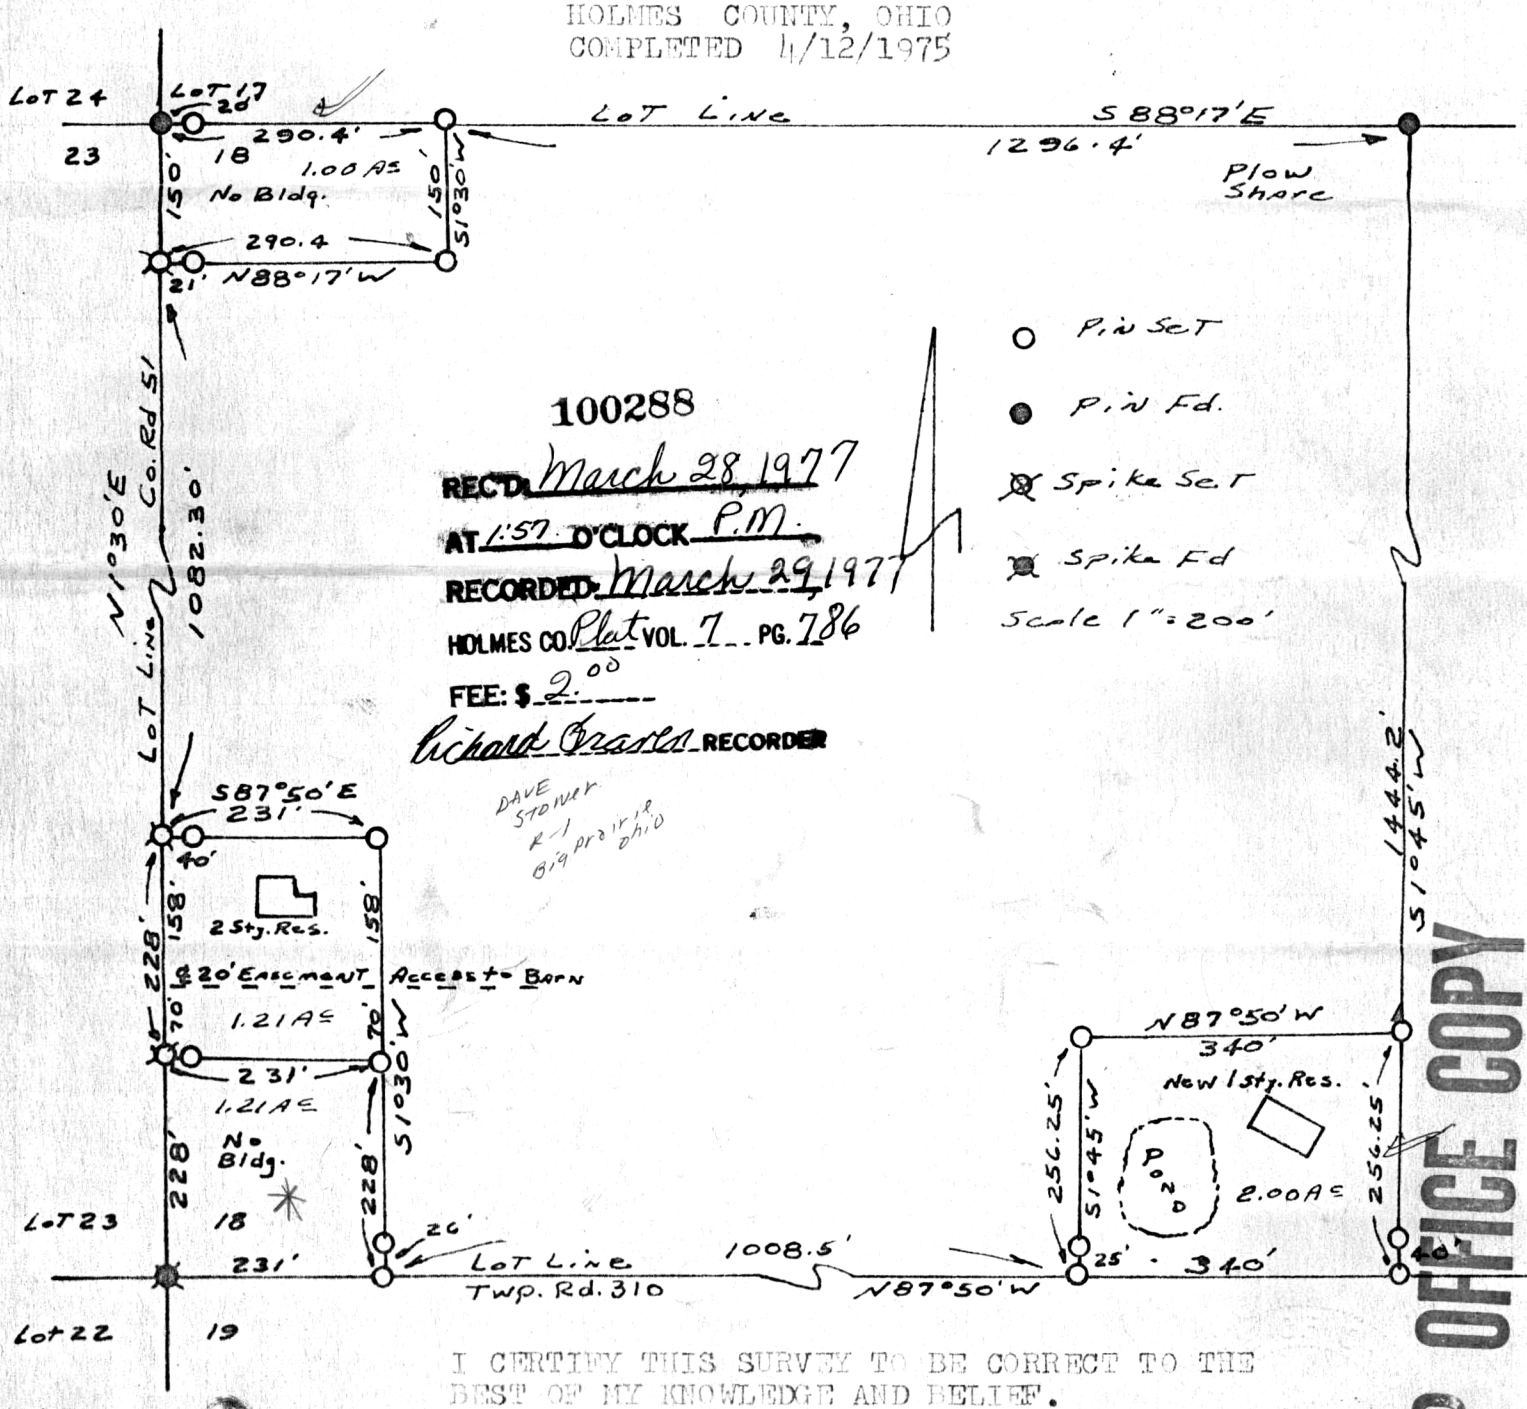


100288
REC'D March 28 1977
AT 1:57 O'CLOCK P.M.
RECORDED March 29 1977
HOLMES CO. Plat VOL. 1 PG. 786
FEE: $ 2.00
Richard Frasier RECORDER

DAVE STONER
R-1
Big Prairie Ohio

I CERTIFY THIS SURVEY TO BE CORRECT TO THE BEST OF MY KNOWLEDGE AND BELIEF.

SIGNED William T. Burkey
WILLIAM T. BURKEY
REGISTERD SURVEYOR #5107
STATE OF OHIO

APPROVED BY
TAX MAP OFFICE
Date 9-28-76 WM

MAP OFFICE COPY