3240 Shelly Blvd.
Wooster, Ohio 44691

Land Surveying
Telephone 345-7785

WM. TERRY BURKEY SURVEYING

WILES HAMILTON SURVEY
EAST HALF SECTION #4
N.E. QTR. SECTION #9
TOWNSHIP 19 RANGE 15
WASHINGTON TOWNSHIP
HOLMES COUNTY, OHIO
COMPLETED SEPT. 18, 1976

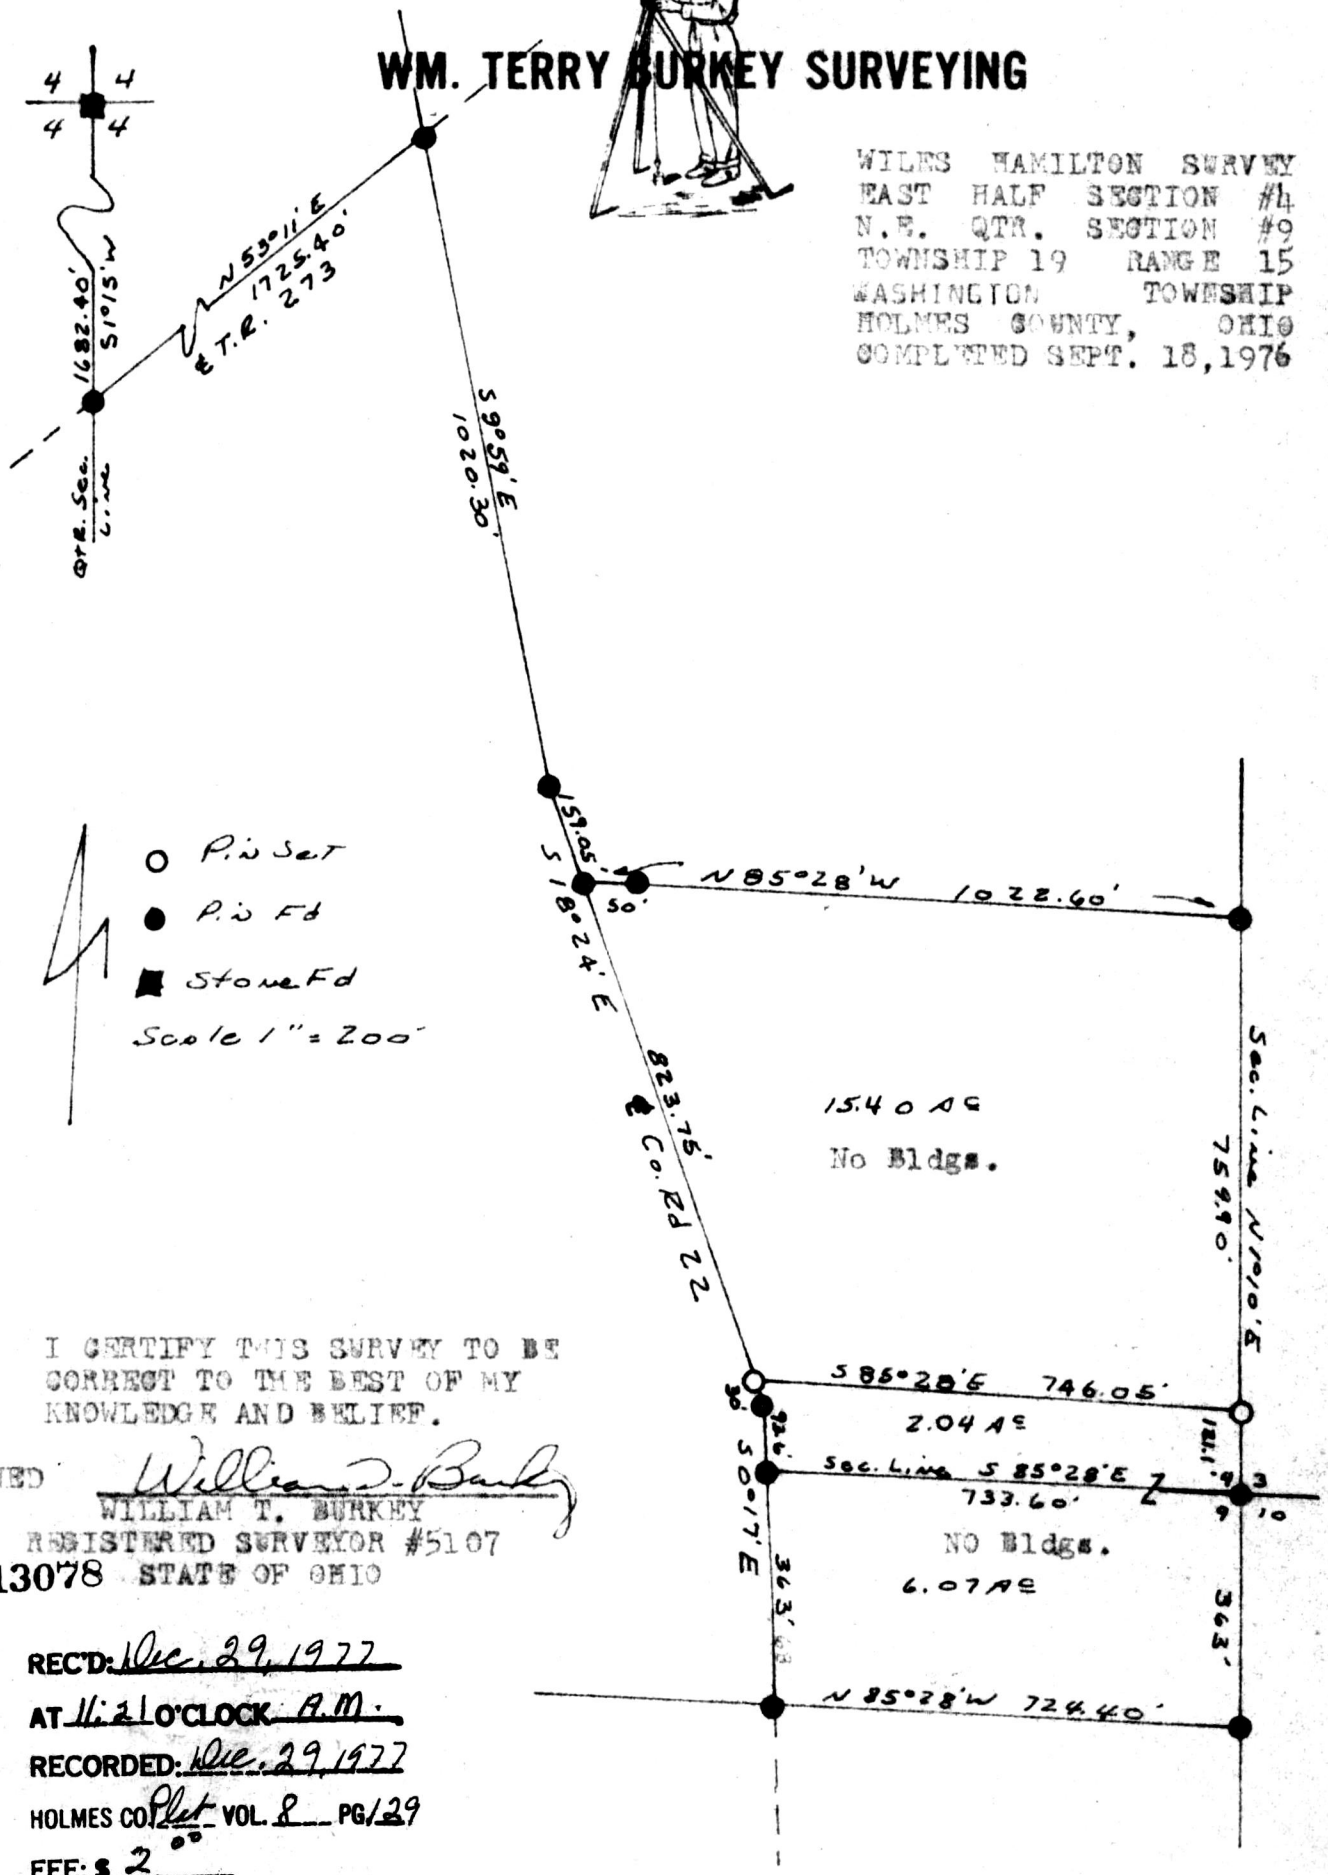

I CERTIFY THIS SURVEY TO BE CORRECT TO THE BEST OF MY KNOWLEDGE AND BELIEF.

SIGNED William T. Burkey
WILLIAM T. BURKEY
REGISTERED SURVEYOR #5107
STATE OF OHIO

113078

REC'D: Dec. 29, 1977
AT 11:21 O'CLOCK A.M.
RECORDED: Dec. 29, 1977
HOLMES CO. Plat VOL. 8 PG. 29
FEE: $ 2.00
Richard Graum RECORDER
Deed Vol. 200 - Page 716

Wayne Sec