129418

APPROVED MAP OFFICE
CUT OF 20.110
SPLIT 3.189
BALANCE 16.921
This tract Cannot be Sold as a Seperat Tract Except to Contiguious Owner

REC'D. December 3, 1981
AT 9:29 O'CLOCK A.M.
RECORDED December 4, 1981
Plat VOL. 8 PG. 833
Holmes Co. Ohio Fee: 2.00
Richard Greer Recorder

Deed Vol.215-Pg.559

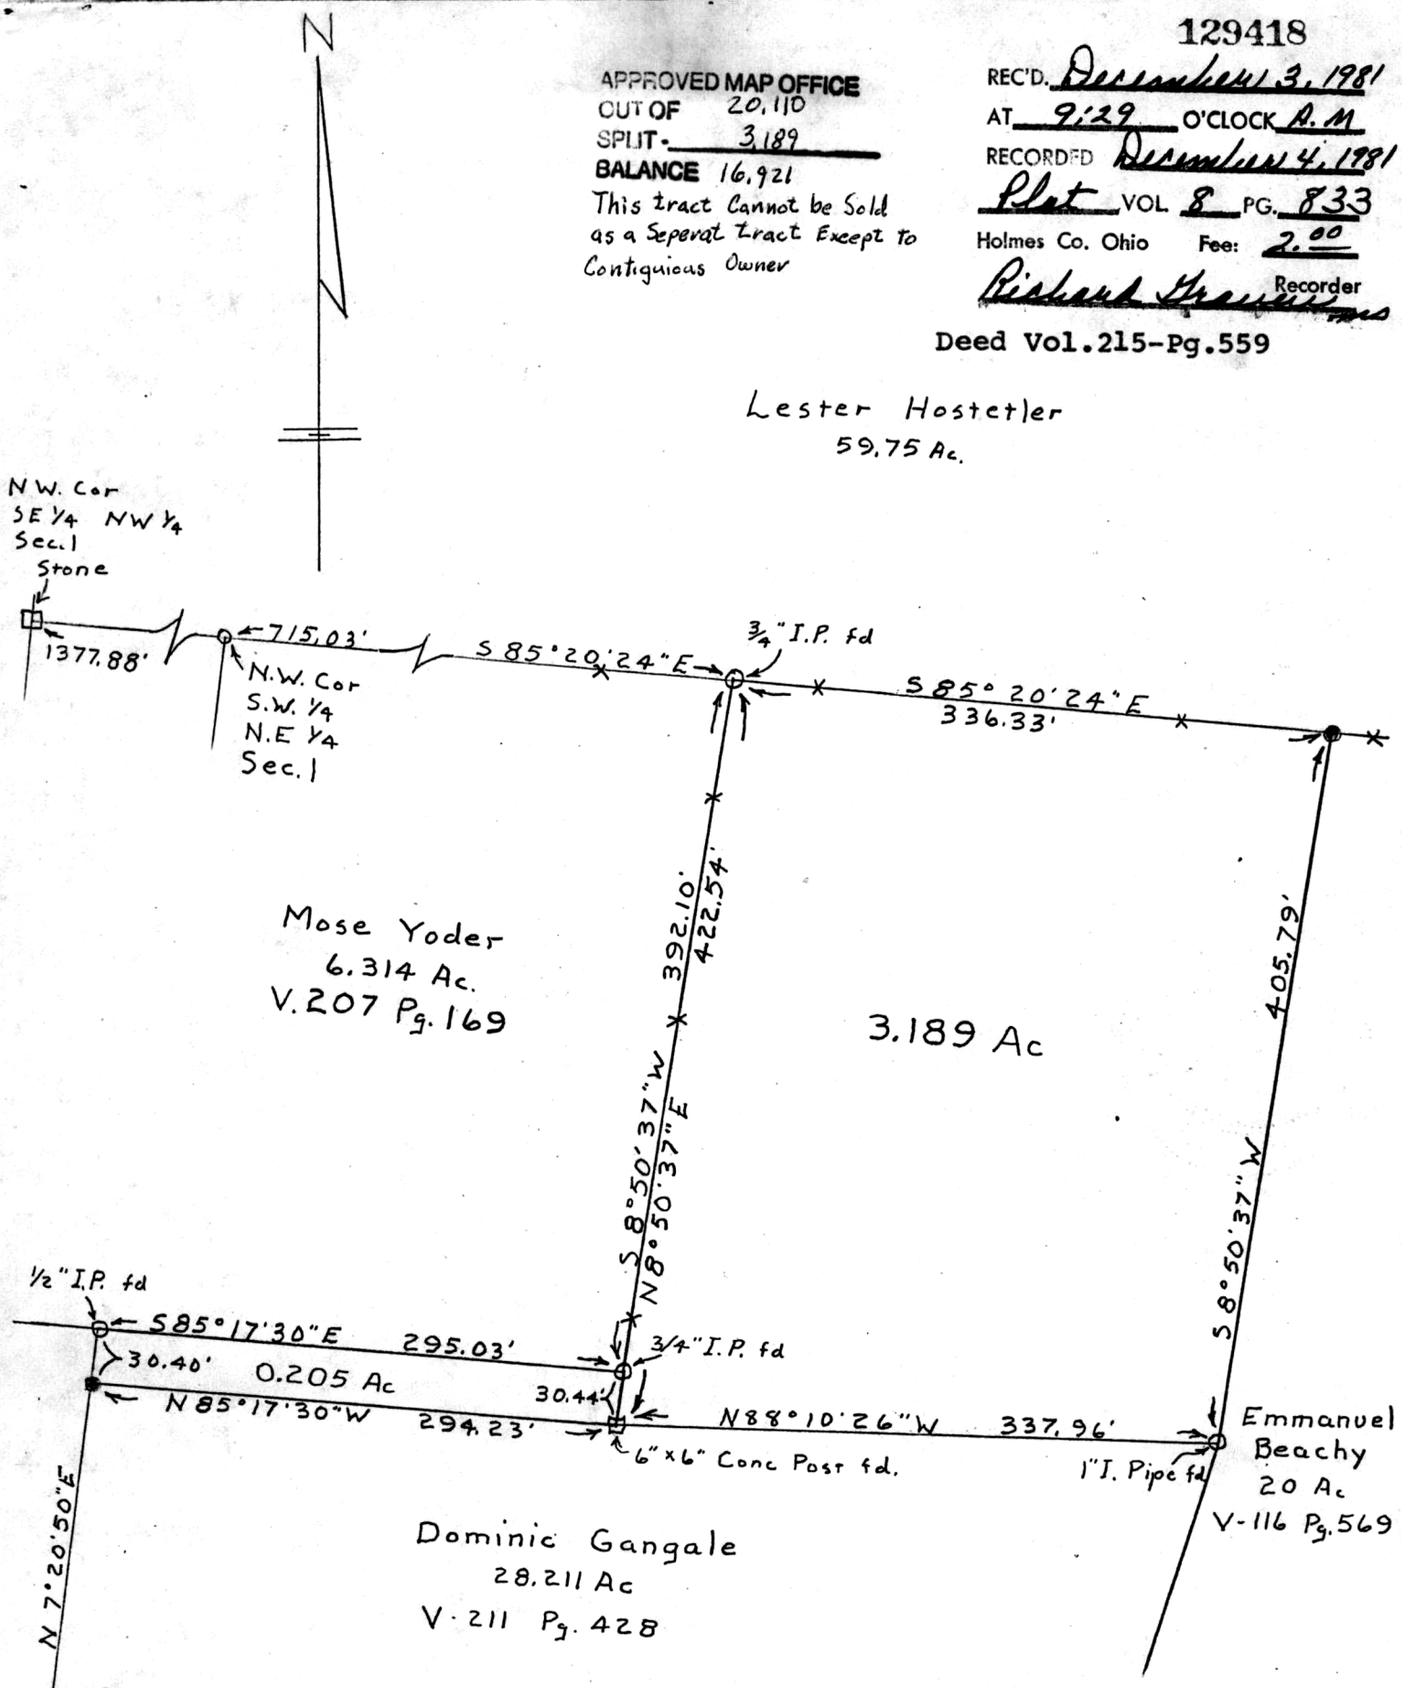

• Denotes 11/16" I. Pin set W/Cap
Documents Used were deeds Vol. & Pgs. as shown
Bearings are oriented to 5.365 Ac. tract V·211 Pg.428

MAP OFFICE COPY

SMITH - PYLE SURVEYING
PROFESSIONAL LAND SURVEYORS OF OHIO

P. O. Box 149 - 162½ N. Broadway
NEW PHILADELPHIA, OHIO 44663
Phone 216-364-2277
or 216-339-1076

Plat of Survey for

Dan J. Stutzman

Located in N.W. ¼ Sec. 1 T-8, R-5
Walnut Creek Twp. Holmes Co. O.

Scale 1" = 100' Date June 1981

CERTIFICATE OF SURVEYOR

I, the undersigned, hereby certify that this map is true and correct.

John P Pyle

Registered Surveyor No. 6533