21F x 16F x 2 = 6.90

BEING PART OF: LOT ~
SEC. 11, 12, & 20
QUAR. 4th
T 9 N. R 7 W U.S.M.L.
TOWNSHIP Hardy ; Village of Millersburg
COUNTY Holmes

THE COSHOCTON LAND SURVEYING SERVICE

233 S. FOURTH ST. COSHOCTON, OHIO 43812

SURVEY FOR: Orrie Gerber
DATE: December 1978
SCALE: .1" = 100'

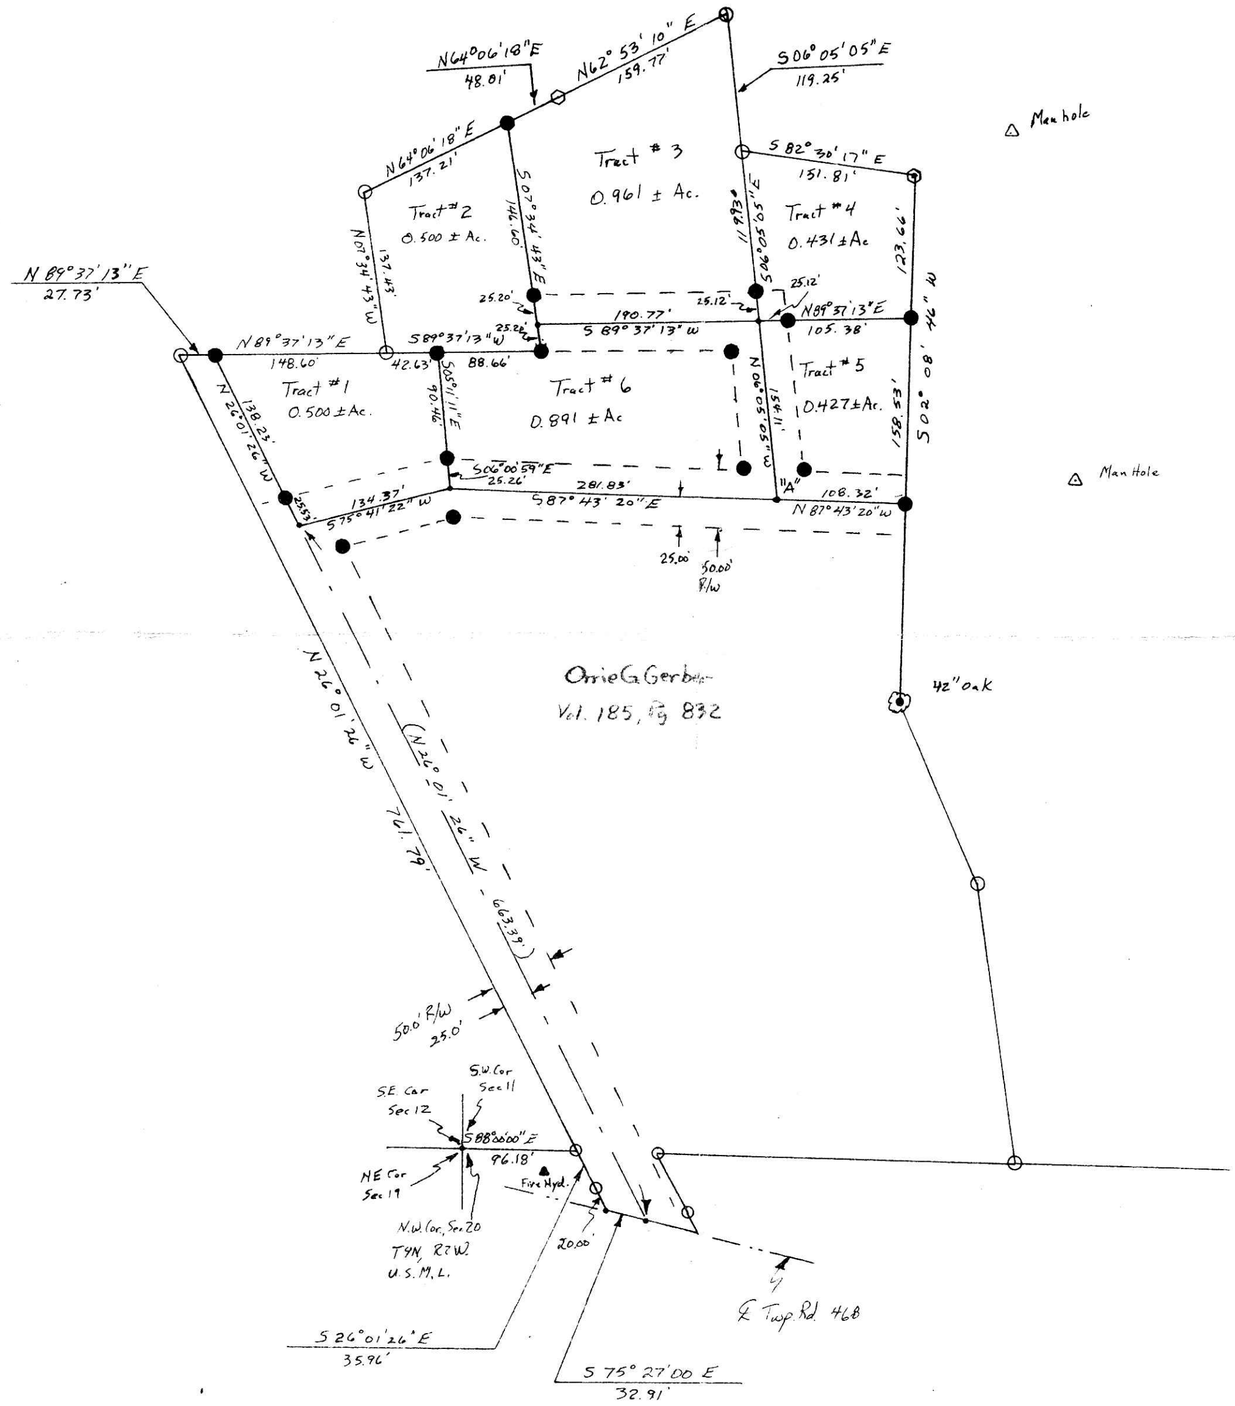

117521
REC'D: April 24, 1979
AT 4:17 O'CLOCK P.M.
RECORDED: April 25, 1979
HOLMES CO. Plat VOL. 9 PG. 20
FEE: $ 10.90
Richard Warner Jr. RECORDER
Deed Vol. 205-Pg. 518

I hereby certify the above plat to be correct to the best of my knowledge and belief.

THE COSHOCTON LAND SURVEYING SERVICE

REGISTERED SURVEYOR 5935
REGISTERED ENGINEER

BRUNING 40-21 28409