72

PRAIRIE TWP.
N.E. QTR. SEC. 5
T-13N. R-13W.
HOLMES CO., OHIO

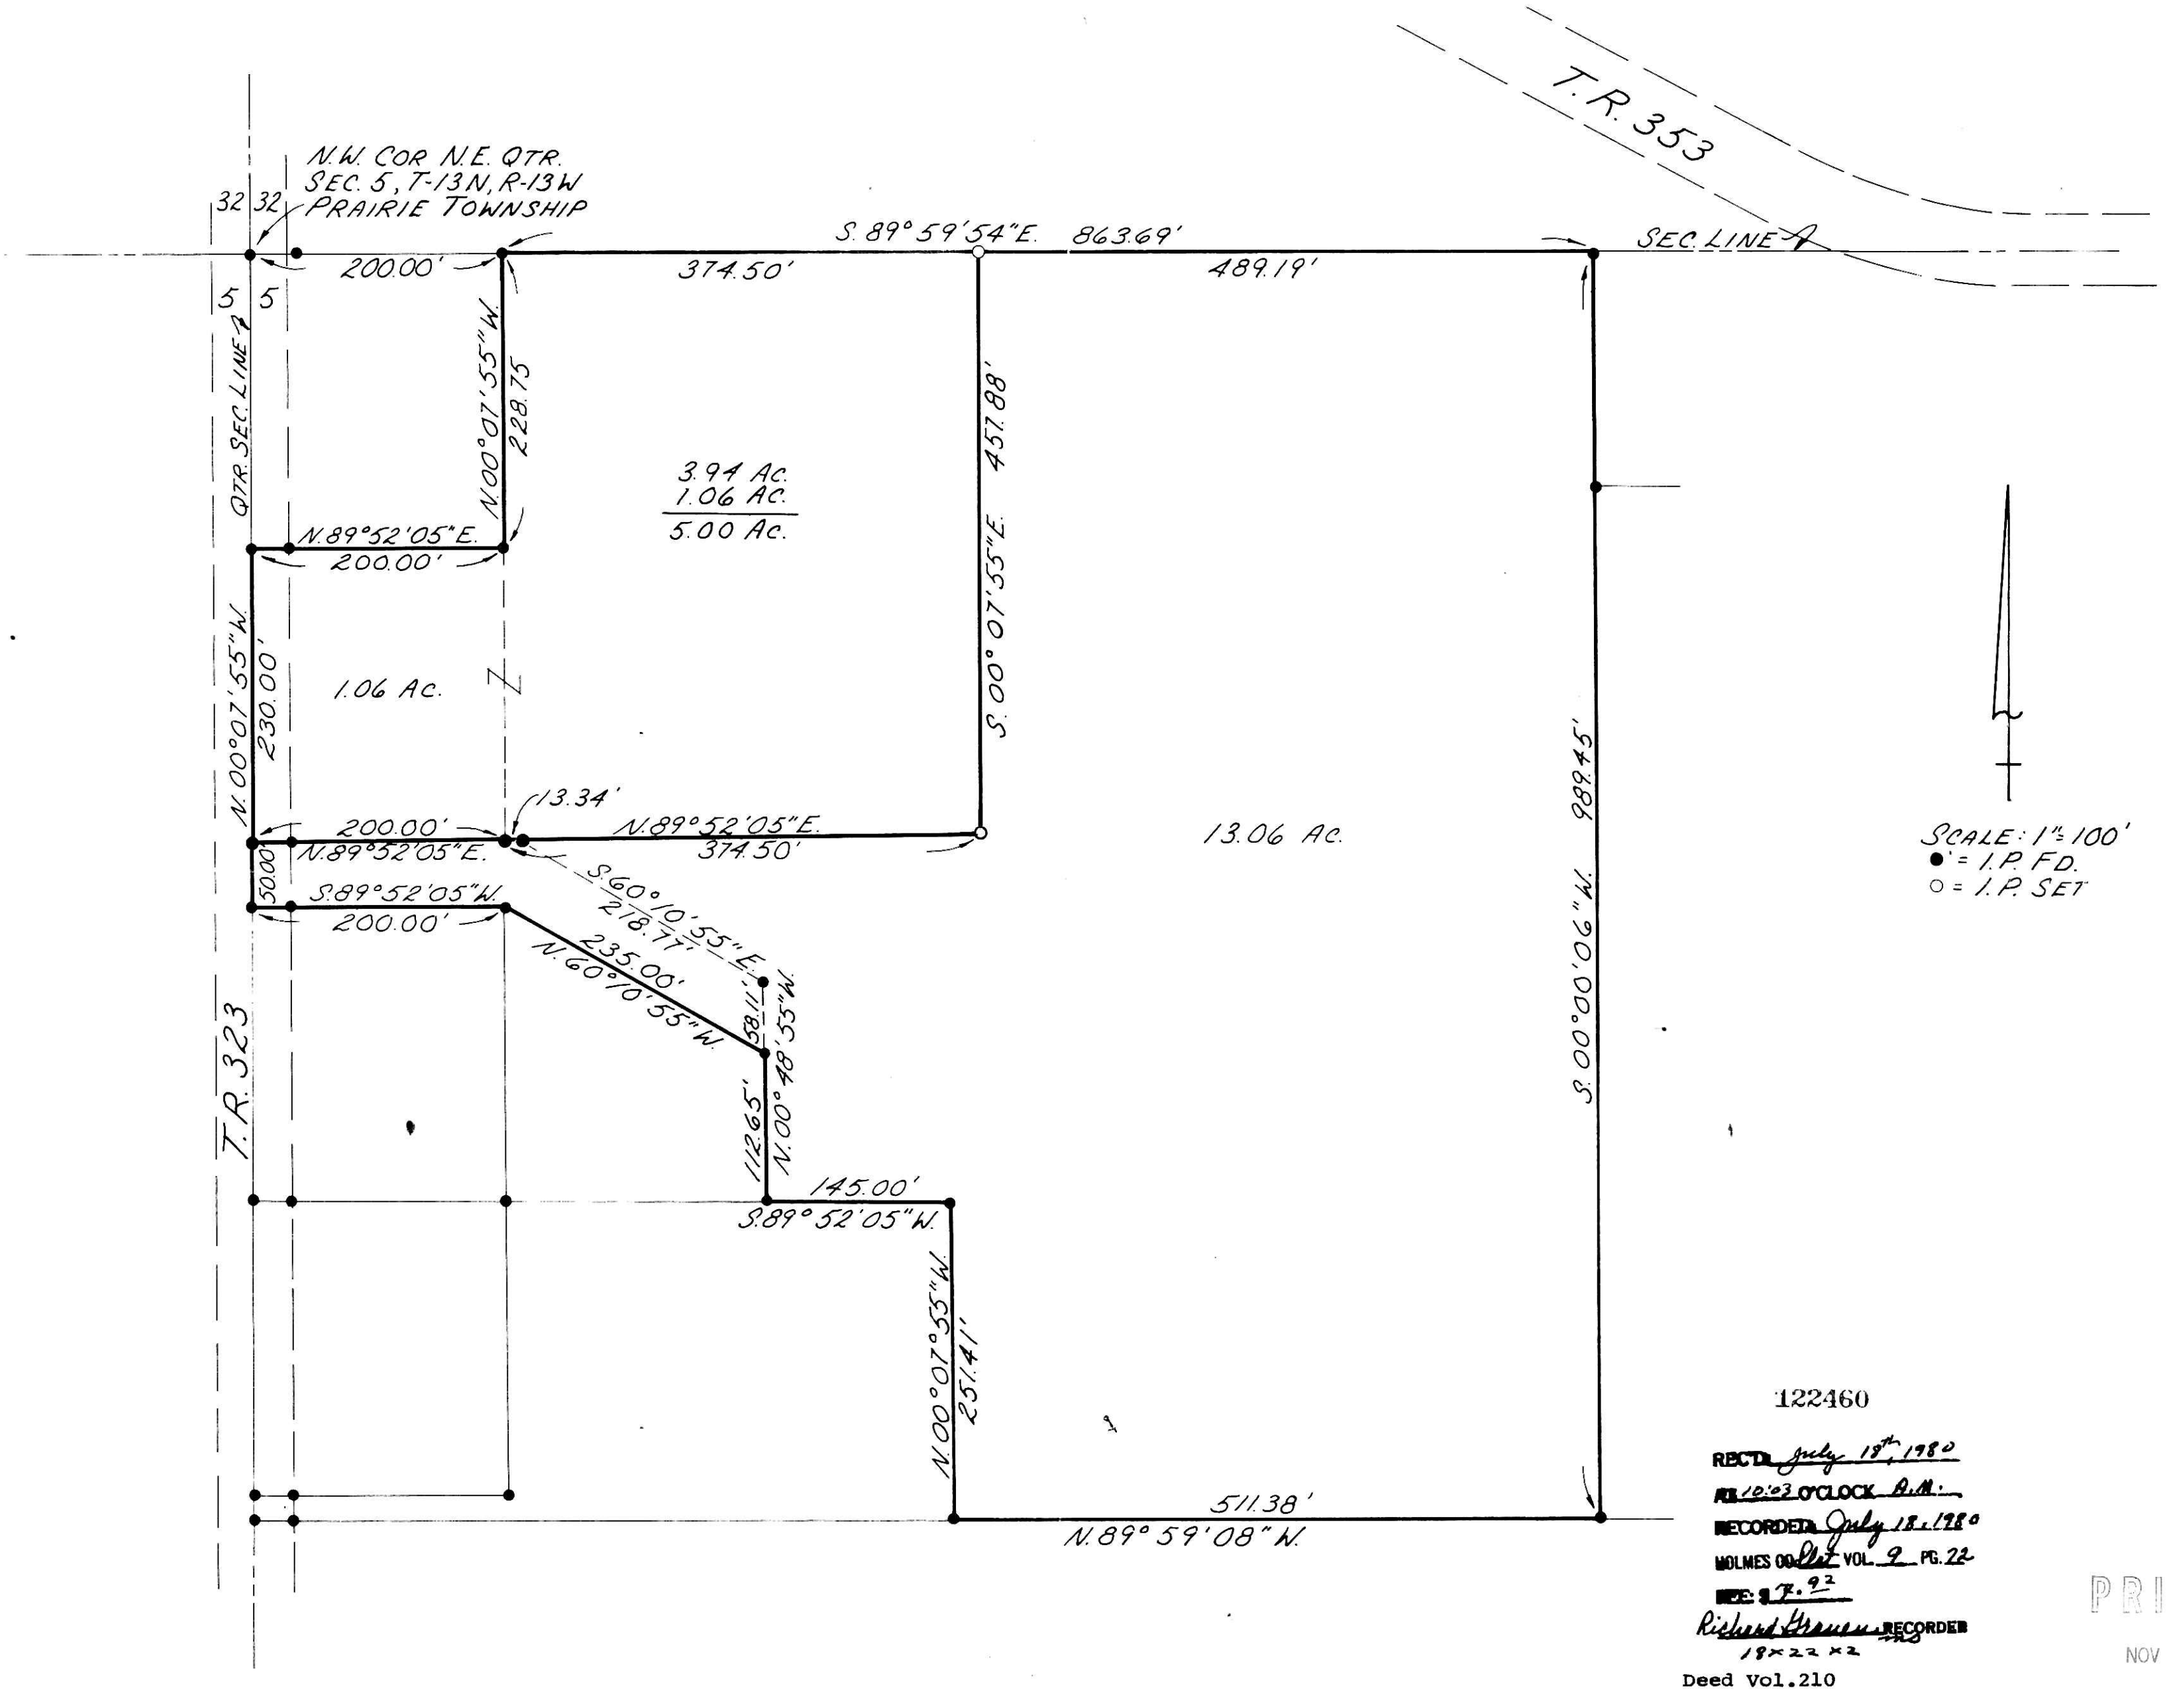

122460

RECD. July 18th, 1980
AT 10:03 O'CLOCK A.M.
RECORDED July 18, 1980
HOLMES CO. Rec VOL. 9 PG. 22
FEE: $7.92
Richard Gremen RECORDER
18 × 22 × 2

Deed Vol. 210
Pgs. 67-69

PRINTED
NOV 29 1977
SHAFFER - JOHNSTON
LICHTENWALTER, and ASSOC. Inc.

SW-1860

SHAFFER, JOHNSTON,
LICHTENWALTER & ASSOCIATES, INC.
WOOSTER OHIO

I CERTIFY THIS SURVEY AND PLAT TO BE CORRECT TO THE BEST OF MY KNOWLEDGE November 1977.

Richard J. McDaid
RICHARD J. McDAID R.S. 5009