BEING PART OF: LOT ~
SEC. 20, S.W. ¼; 21, N.W. ¼; Sec 22, N.E. ¼
QUAR. 4th
T 9 N. R 5 W
TWP. Walnut Creek
COUNTY Holmes, Ohio, U.S.M.L.

THE COSHOCTON LAND SURVEYING SERVICE

233 S. FOURTH ST. COSHOCTON, OHIO 43812
PHONE: 614-622-4545

SURVEY FOR: Paul Miller
DATE: October, 1981
SCALE: 1" = 200'

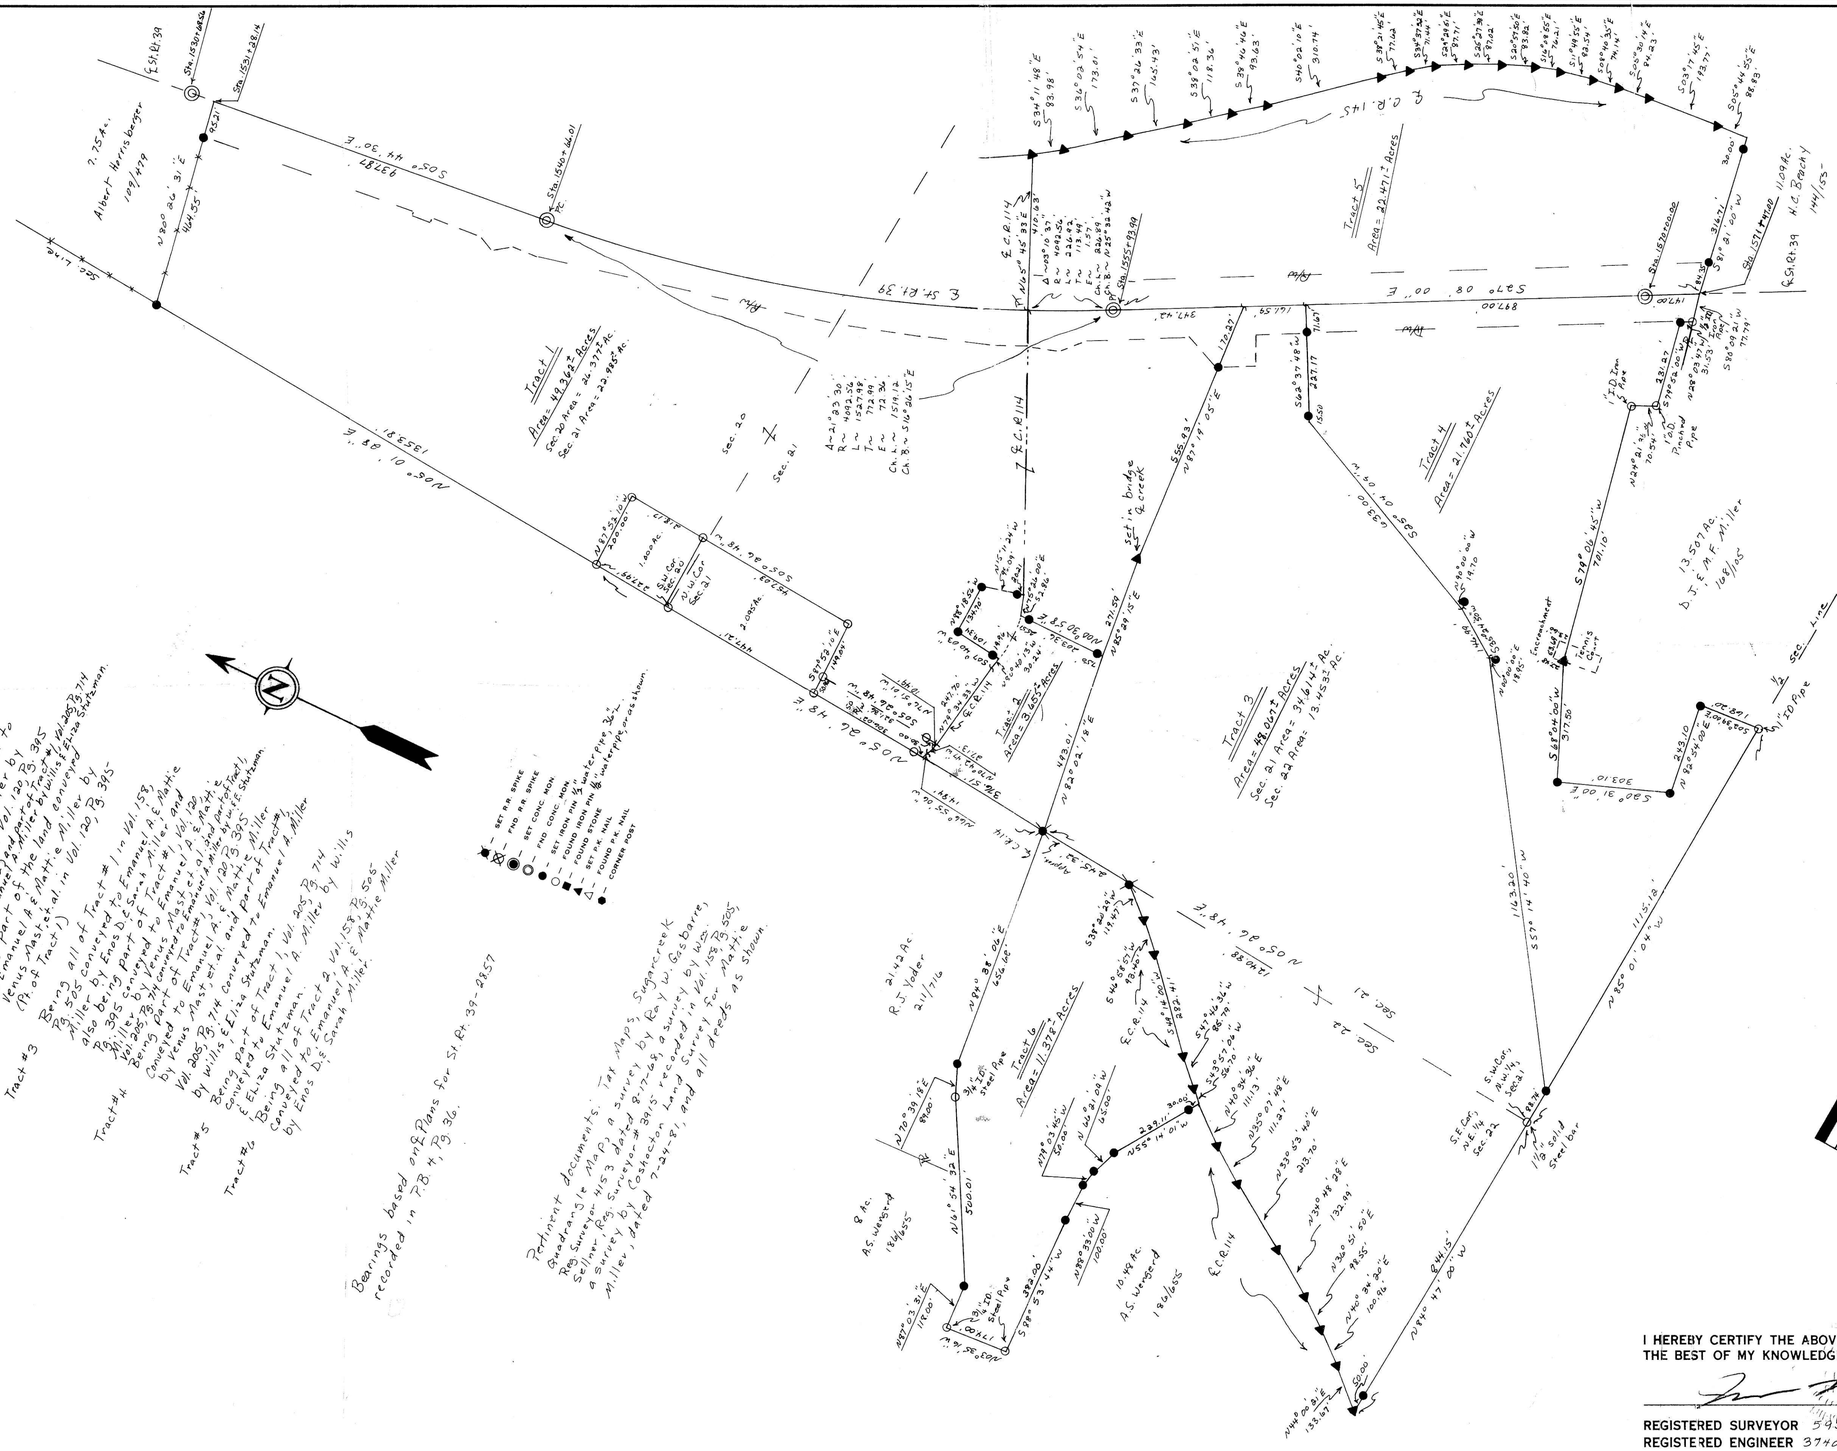

I HEREBY CERTIFY THE ABOVE PLAT TO BE CORRECT TO THE BEST OF MY KNOWLEDGE AND BELIEF.

REGISTERED SURVEYOR 5935
REGISTERED ENGINEER 37405

STATE OF OHIO JAMES V. GUTE 5935 REGISTERED SURVEYOR

BRUNING 40-21 28409

FB 87, P.61-71 33x21 13.86 S13, F 33-34-35