134696

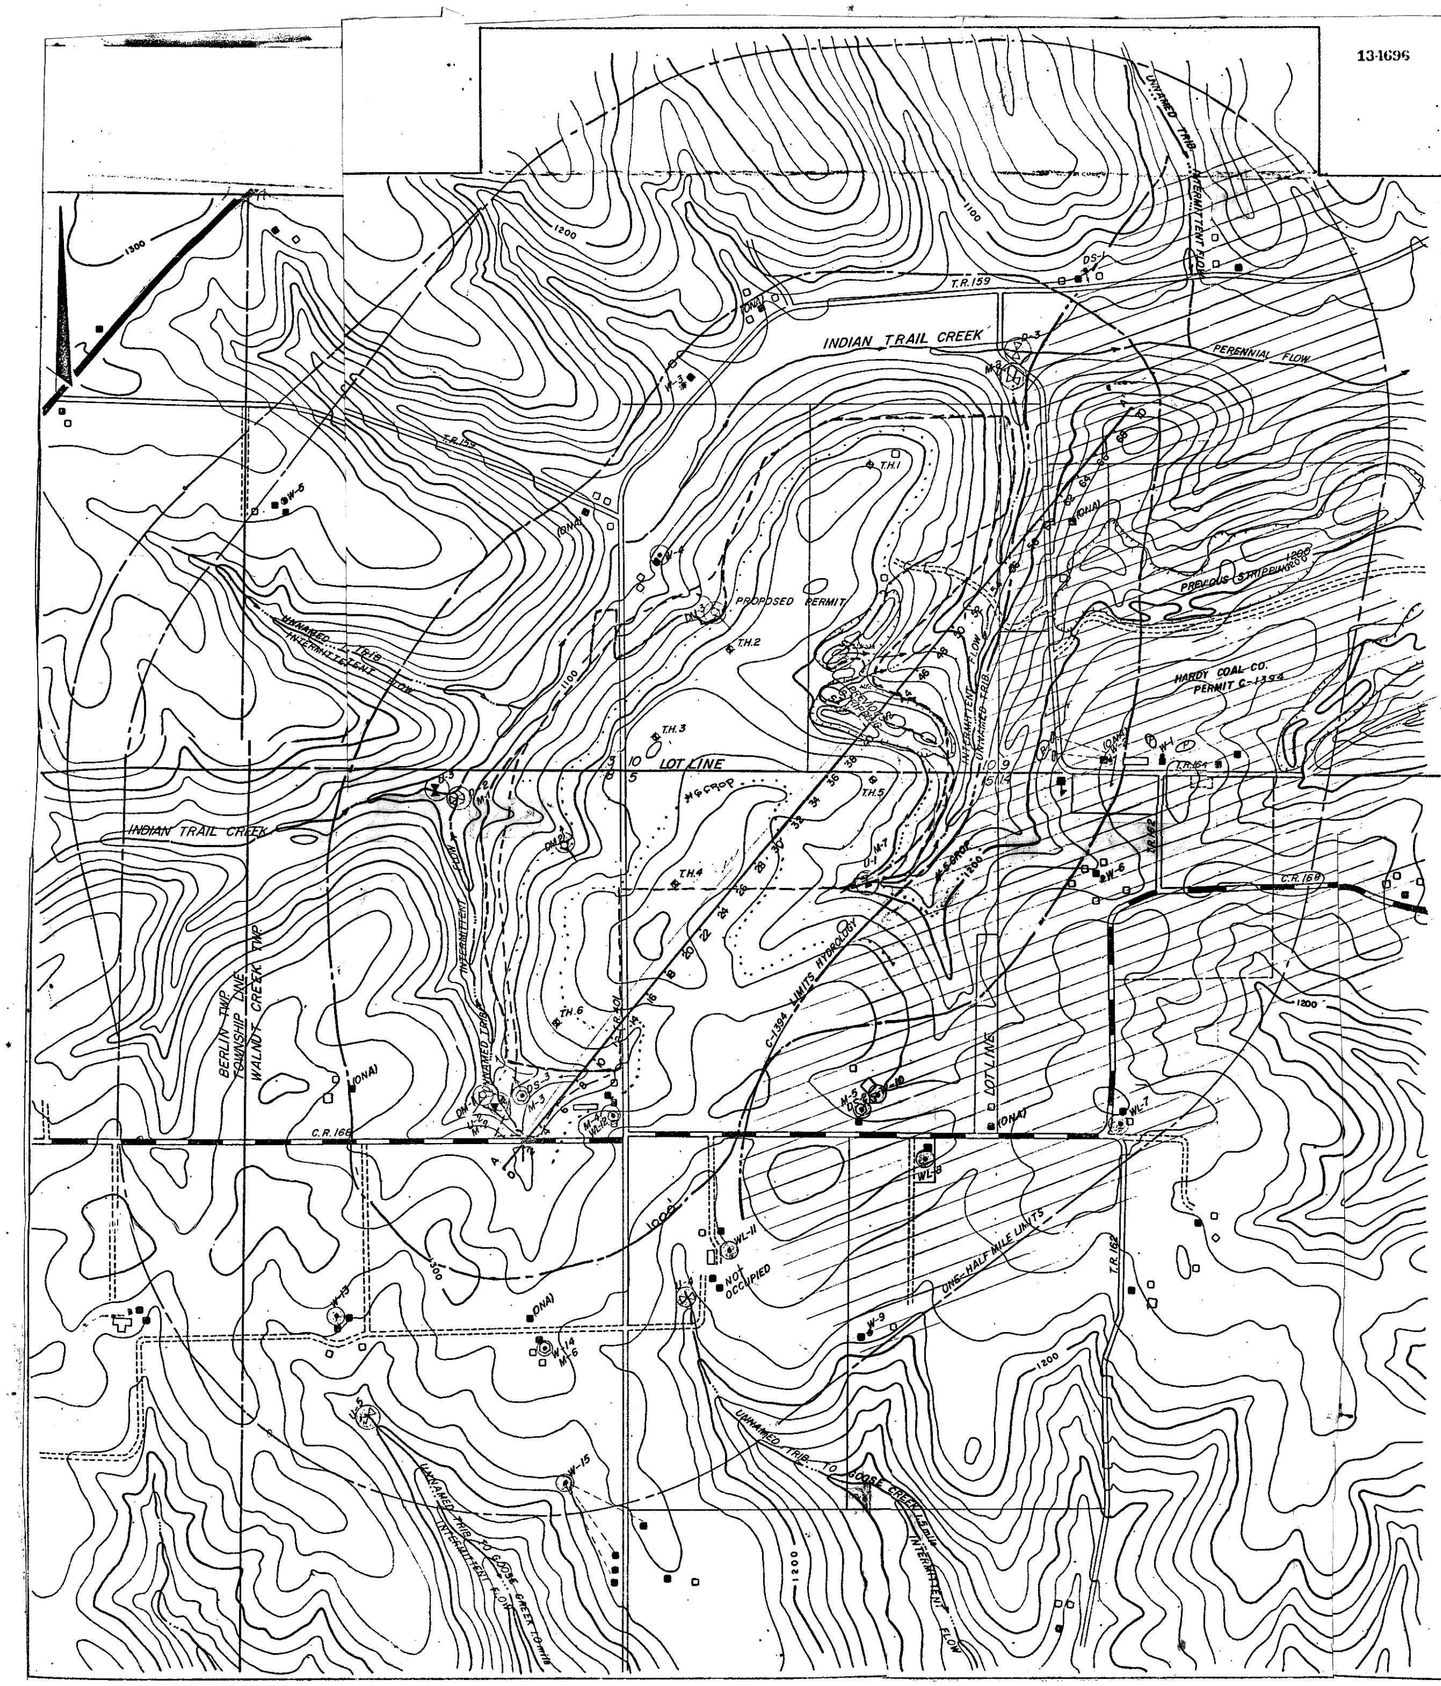

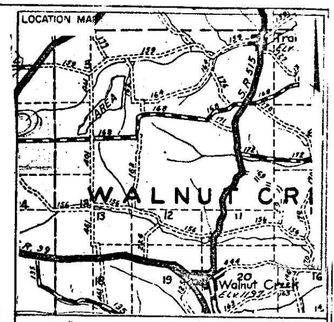

SCALE: 1" = 1 MILE QUAD: BERLIN & SUGARCREEK

TWP: WALNUT CREEK COUNTY: HOLMES

LEGEND:

PROPOSED PERMIT AREA
ONE-HALF MILE LIMITS
HYDROLOGIC BASIN BOUNDARY
OCCUPIED BUILDING
DRILLED WELL W-1, no log WL-1, log
DUG WELL DW-1, DW-2, etc.
DEVELOPED SPRING DS-1, DS-2, etc.
CISTERN
PRIVATE POND
PUBLIC SUPPLY
UNDEVELOPED SPRING S-1, S-2, etc.
SEEPS & SEEPAGE ZONES
PERENNIAL STREAM
INTERMITTENT STREAM
UPSTREAM SAMPLING STATION U-1, U-2, etc.
DOWNSTREAM SAMPLING STATION D-1, D-2, etc.
PREVIOUS SURFACE MINING
EXISTING HIGHWALL
DEEP MINE ENTRY WITH FLOW DM-1, DM-2, etc.
DEEP MINE ENTRY, NO FLOW
MONITORING STATION M-1, M-2, etc.
PUBLIC WATER SOURCE
TEST BORING TH-1, TH-2, etc.
SURFACE MINE PIT IMPOUNDMENT
UNDERGROUND MINE LIMITS
BACKGROUND SAMPLING STATION
SEDIMENT POND (SP)
CROP LINE

NOTES:

(ONA) = OWNER NOT AVAILABLE

COVERED BY HDY. STUDY - HARDY COAL CO. PERMIT C-1394

COAL SEAM DATA:

NAME	NO.	OUTCROP ELEV.
LOWER KITTANNING	5	1177 – 1209
MIDDLE KITTANNING	6	1238

CERTIFICATION:

I, THE UNDERSIGNED DO HEREBY CERTIFY THAT THIS MAP IS CORRECT AND SHOWS TO THE BEST OF MY KNOWLEDGE AND BELIEF ALL THE INFORMATION REQUIRED BY THE STRIP MINE LAWS OF THE STATE.....

ACKNOWLEDGED BEFORE ME A NOTARY PUBLIC THIS ____ DAY OF ____ 19__.

NOTARY PUBLIC

SHEET NO. ____ OF ____ SHEETS

PREPARED BY:
- A.R. ZAPLATA COMPANY -
LISBON OHIO

HYDROLOGIC MAP

HOLMES LIMESTONE CO.

PERMIT APPLICATION

LOTS 4, 10 & 15 SEC 3 & 8 TWP: WALNUT CREEK T-9 R-5

COUNTY: HOLMES STATE OHIO

SCALE: 1" = 500' CONTOUR INTERVAL: 20'

DATE: 10/14/82

Operator C-1505

134696
REC'D November 24, 1982
AT 1:44 O'CLOCK PM
RECORD'D November 24, 1982
Plat VOL 9 PG. 154
Holmes Co. Ohio Fee: No Fee
Richard Shaver Recorder
Misc Vol 3: Pg. 579.