138498

VOL 10 PAGE 183

5-30-83

R.W.G.

PRAIRIE TOWNSHIP
SW QTR. SEC. 32
TWP-14N RANGE-13W
HOLMES COUNTY, OHIO

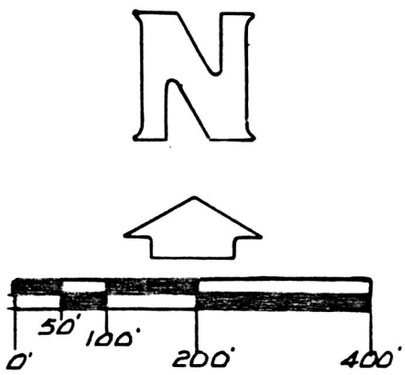

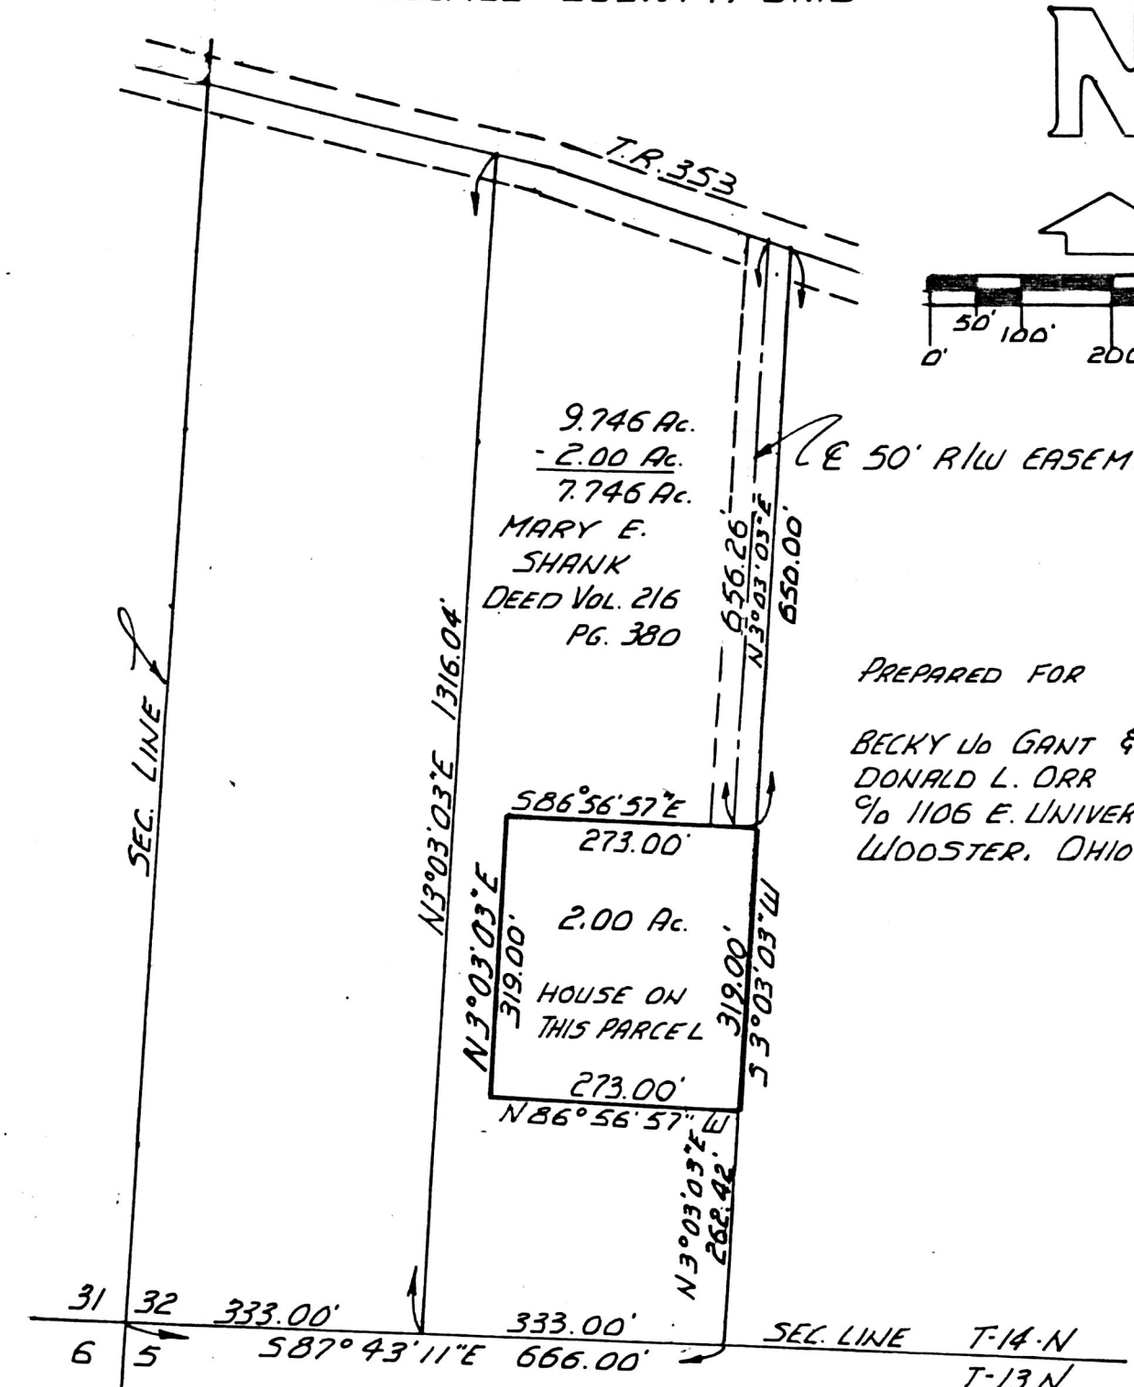

PREPARED FOR

BECKY Jo GANT &
DONALD L. ORR
℅ 1106 E. UNIVERSITY ST.
WOOSTER, OHIO 44691

I CERTIFY THIS SURVEY PLAT TO BE CORRECT TO THE BEST OF MY KNOWLEDGE.

Ray W. Gasbarre 6-1-83
RAY W. GASBARRE P.S. 4153

STATE OF OHIO
RAYMOND W. GASBARRE
4153
REGISTERED

RW GASBARRE & ASSOC. INC.
P.O. BOX 44
WOOSTER, OHIO 44691

MAP OFFICE COPY

138498

REC'D. Sept 2, 1983
AT 10:13 O'CLOCK AM
RECORDED Sept 2, 1983
Plat VOL 10 PG. 183
Holmes Co. Ohio Fee: 5.00
Richard Graven Recorder
Deed Vol. 221 Pg. 429