VOL. 10 PAGE 648

KILLBUCK TOWNSHIP
PART OF THE N.W. QTR. SEC. 14
TOWNSHIP 8 ; RANGE 7
HOLMES COUNTY , OHIO

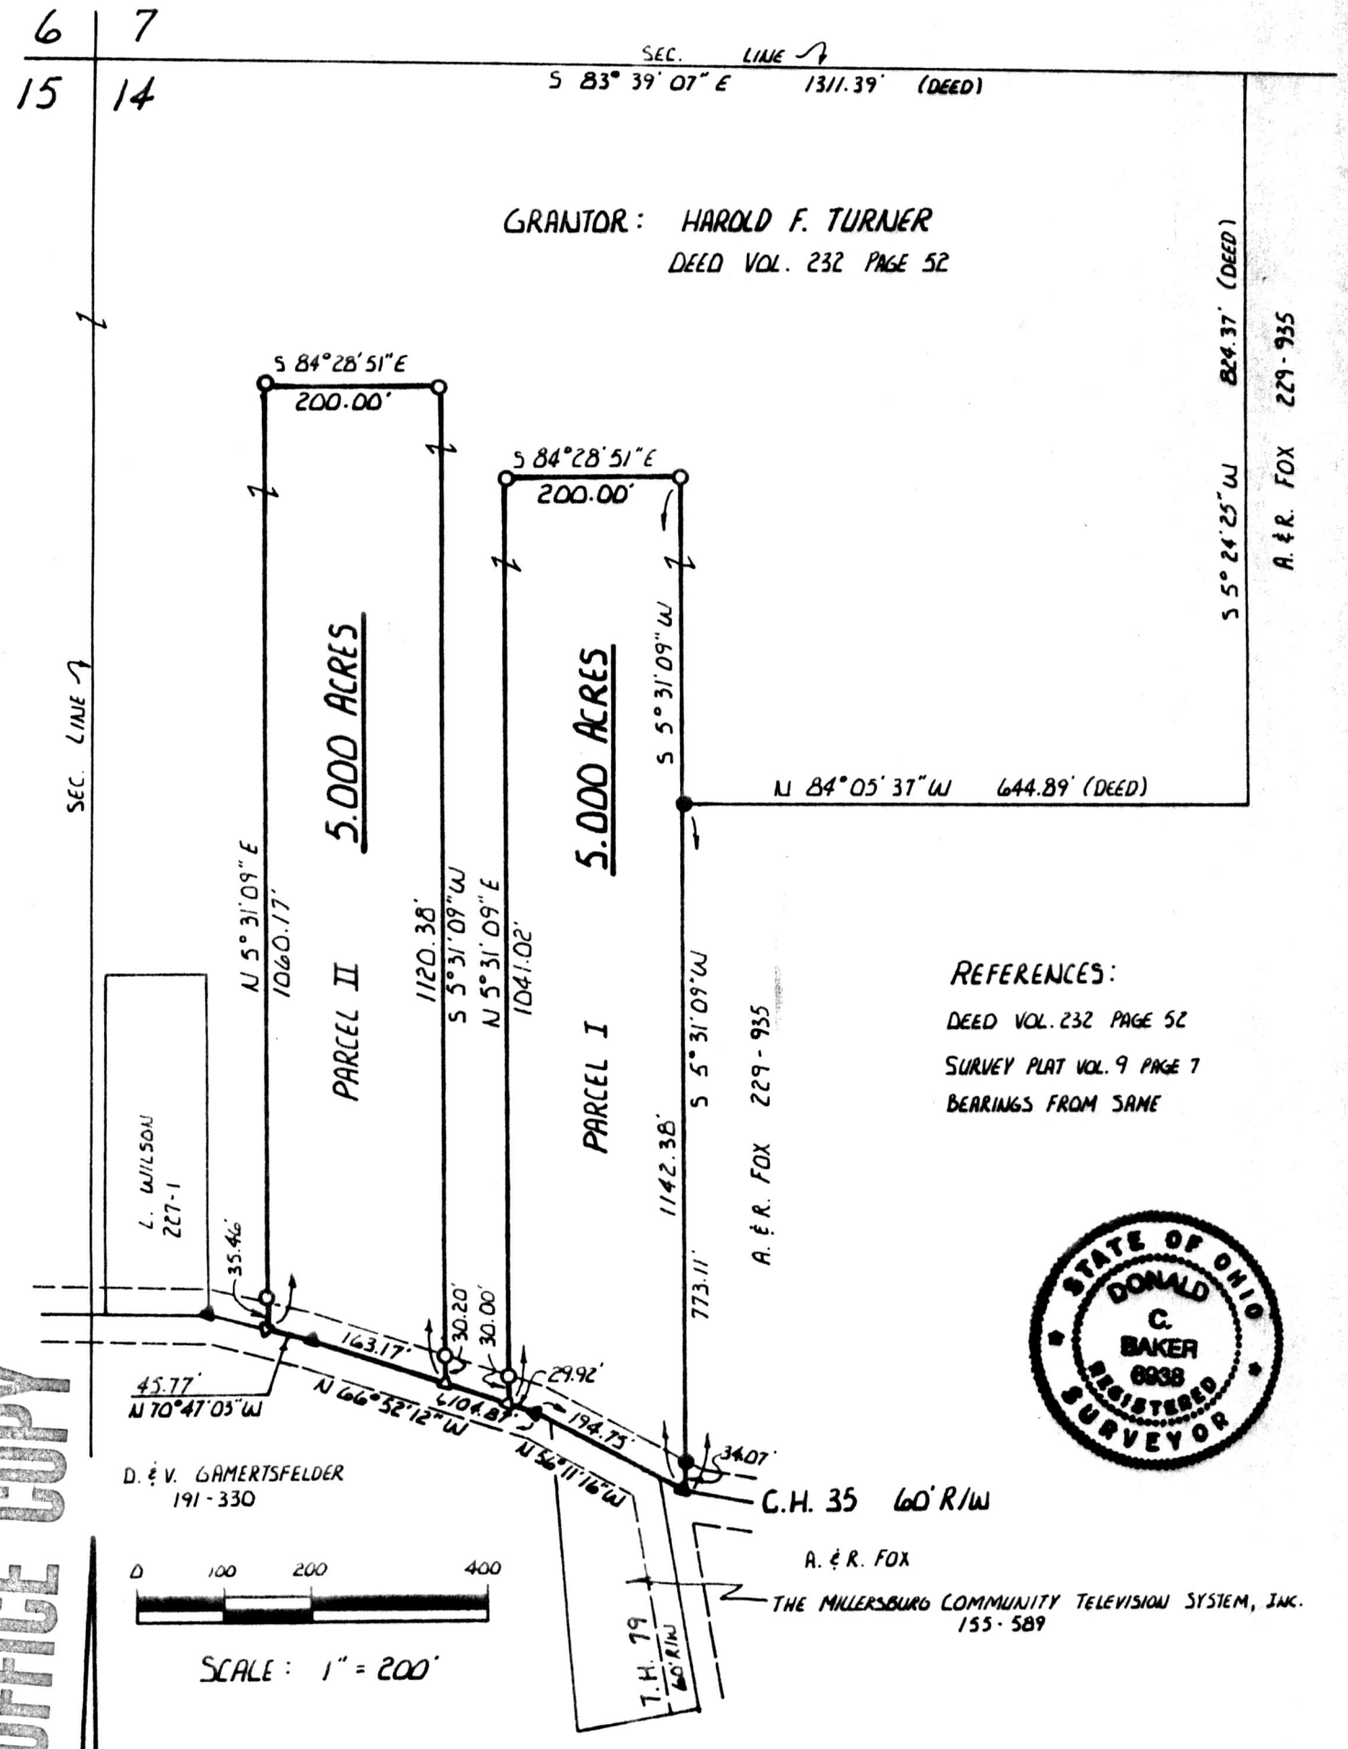

REFERENCES:
DEED VOL. 232 PAGE 52
SURVEY PLAT VOL. 9 PAGE 7
BEARINGS FROM SAME

STATE OF OHIO DONALD C. BAKER 6938 REGISTERED SURVEYOR

MAP OFFICE COPY

153780

I CERTIFY THIS SURVEY TO BE CORRECT TO THE BEST OF MY KNOWLEDGE.

Donald C. Baker

DONALD C. BAKER P.S. 6938

OCT. 23, 1986

Deed Vol. 233 Pg. 330 & 332

Rec'd. NOV 14 1986 AT 3:17 O'CLOCK PM

Recorded Nov. 14, 1986 Holmes Co. Ohio Fee: 5.00

Plat Vol. 10 Pg. 648 Recorder Richard Graven

Doug Chew - pd.