BRUNING 40-21 38975

144141

Bearings based on a survey for Eli Shetler dated July, 1977.

Tracts 1 & 2 - Being part of the land conveyed to Ben A. & Ada Hershberger by Eli I. & Mary Shetler in Vol. 211, Pg. 447, Tract 2.

Pertinent documents.
Tax Map, Berlin Quadrangle Map, 5 surveys by Coshocton Land Survey, 2 Surveys by Charles R. Goodie, R.S. 5521 and all deeds as shown.

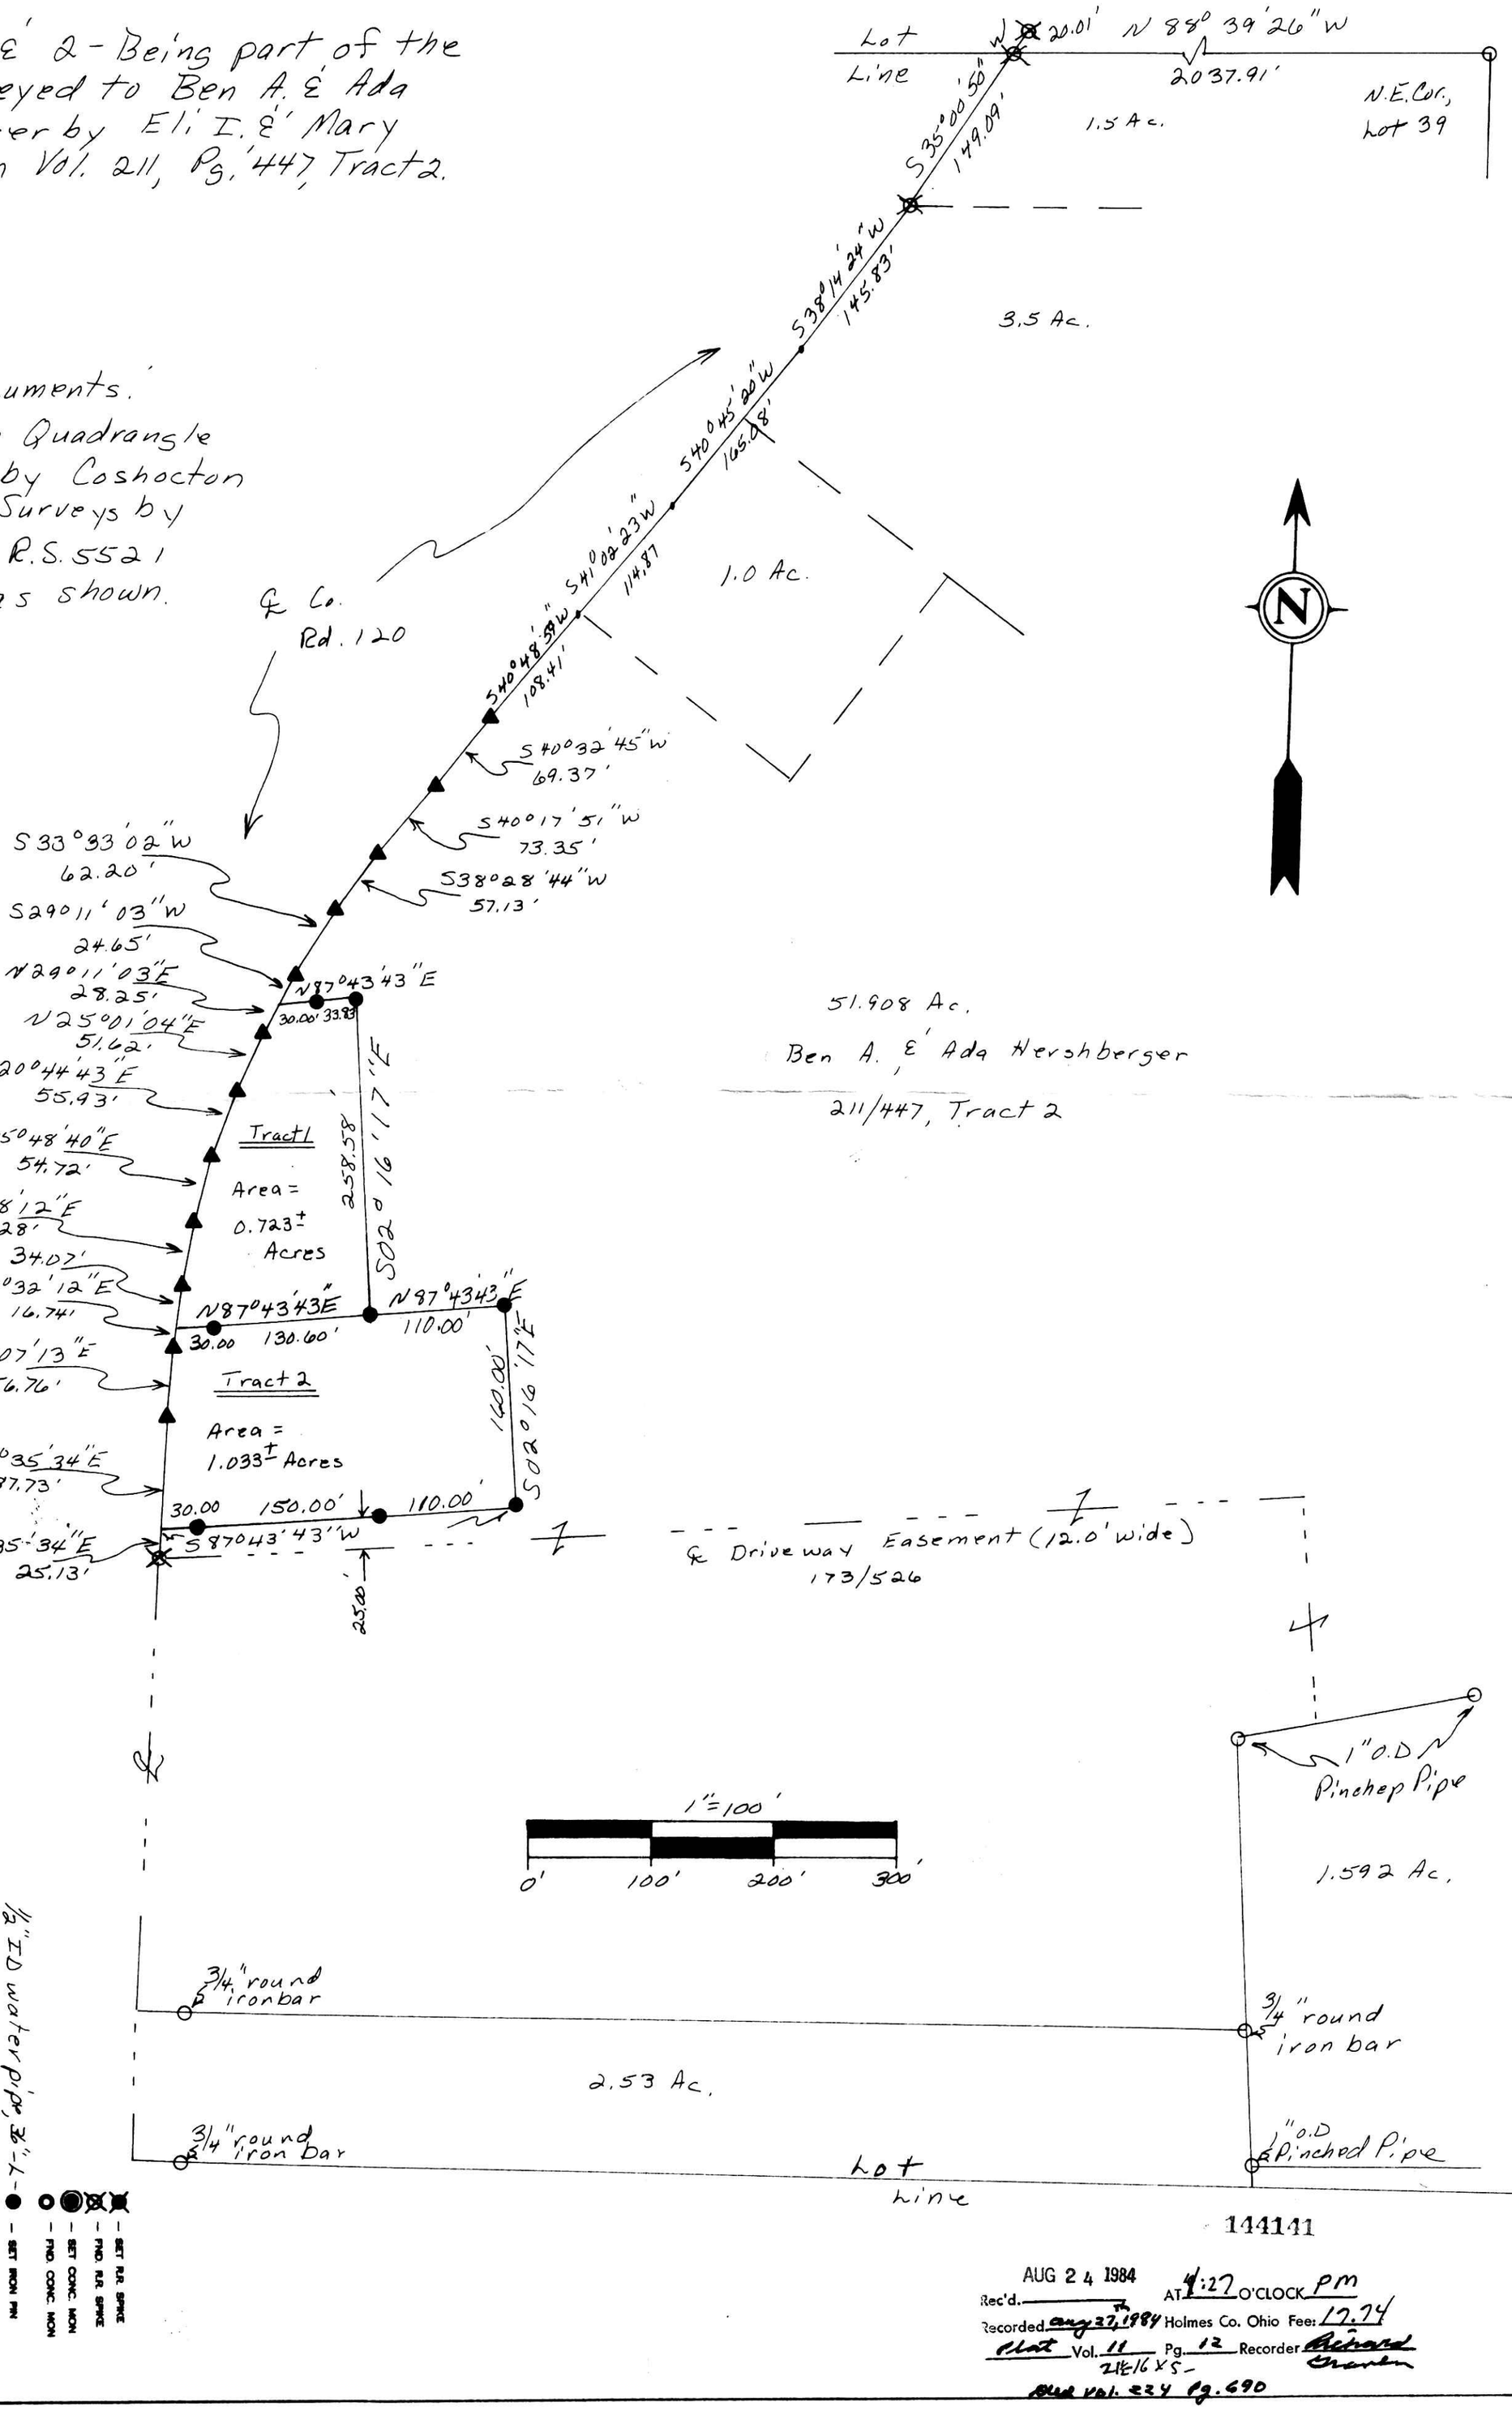


* Tract 2 Revised July, 1984

BEING PART OF: LOT 39, SEC. 2nd QUAR., T 9 N. R 5 W, TOWNSHIP Berlin, COUNTY Holmes, Ohio, U.S.M.L.

SURVEY FOR: Ben A. Hershberger

DATE: June, 1984 *

SCALE: 1" = 100'

THE COSHOCTON LAND SURVEYING SERVICE, INC.
233 S. FOURTH ST.
COSHOCTON, OHIO 43812

I hereby certify the above plat to be correct to the best of my knowledge and belief.

Subject To All Easements
And Rights-Of-Way, Public
And Private, Of Record

THE COSHOCTON LAND SURVEYING SERVICE
REGISTERED SURVEYOR 5935
REGISTERED ENGINEER 37405

STATE OF OHIO
JAMES V. GUTE
5935
REGISTERED
SURVEYOR

144141

AUG 24 1984
Rec'd. AT 4:27 O'CLOCK pm
Recorded Aug 27, 1984 Holmes Co. Ohio Fee: 17.74
Plat Vol. 11 Pg. 12 Recorder Richard Crawford
24½16 x 5-
Deed Vol. 224 Pg. 690

FB 105, P 20-22
53, F19