SURVEY FOR: Roy D. Yoder

DATE: May 1986

SCALE: 1" = 50'

VOL 11 PAGE 80

Bearings based on a survey by Richard B. Swartzbaugh, R.S. 6594 & recorded in Plat Record 8, Pg. 465.

151772

Pertinent documents.
Tax Map, Fredericksburg Quadrangle Map, Plat Record 8, Pg. 465 & 365.
and all deeds as shown.

— SET R.R. SPIKE
— FND. R.R. SPIKE
— SET CONC. MON
— FND. CONC. MON
— SET IRON PIN
— FOUND IRON PIN
— FOUND STONE
— SET P.K. NAIL
— FOUND P.K. NAIL
— CORNER POST

1/2" ID water pipe, 36"L
3/4" round iron bar

I hereby certify the above plat to be correct to the best of my knowledge and belief.

THE COSHOCTON LAND SURVEYING SERVICE

REGISTERED SURVEYOR 5935

REGISTERED ENGINEER 37405

STATE OF OHIO — JAMES V. GUTE 5935 REGISTERED SURVEYOR

S14, F21

FB 117, P1-2

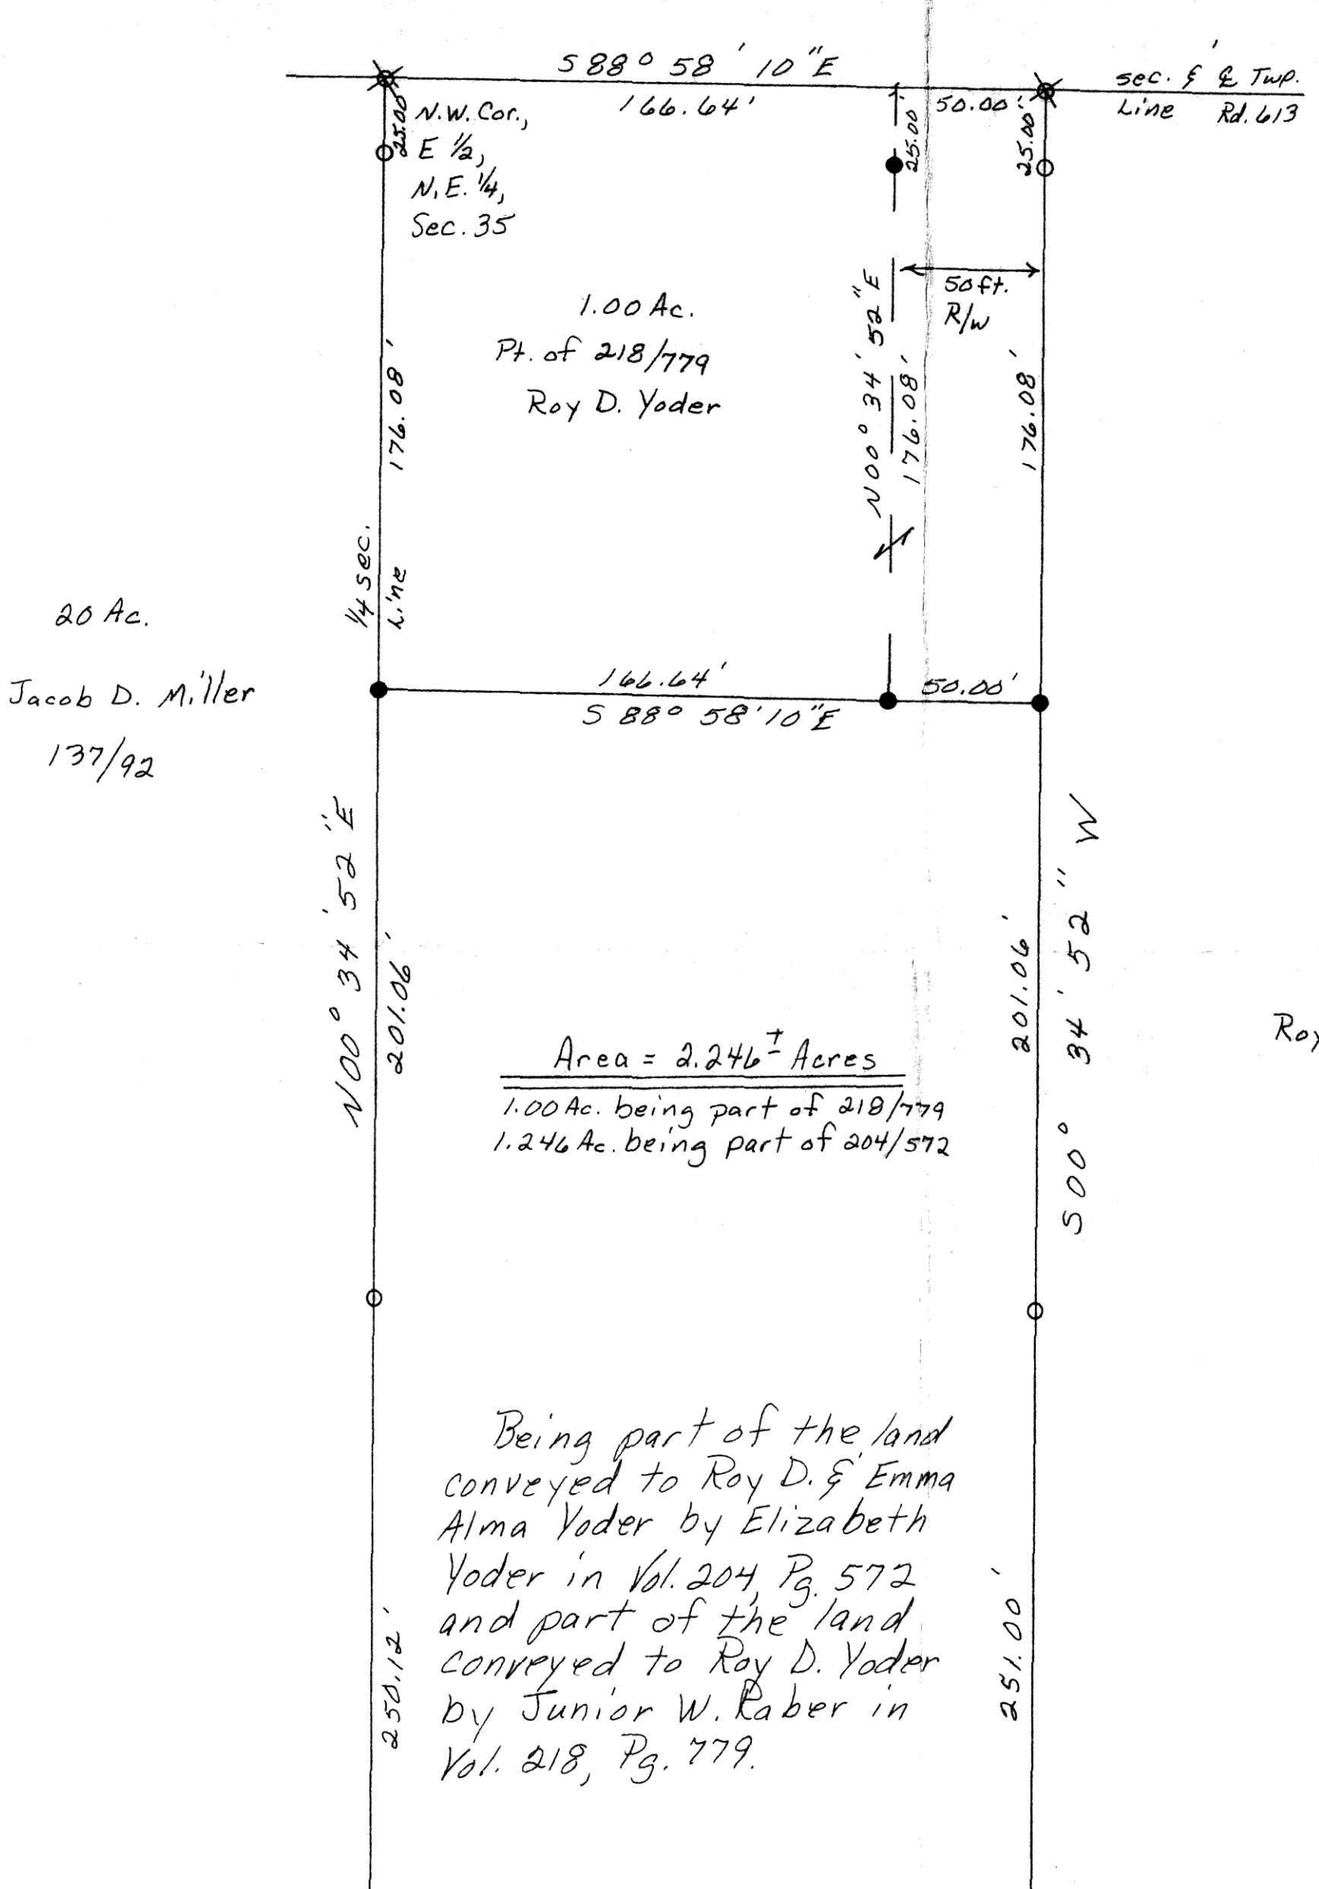

151772

Rec'd. JUN 5 1986 AT 3:40 O'CLOCK Pm

Recorded June 6, 1986 Holmes Co. Ohio Fee: 17.60

Plat Vol. 11 Pg. 80 Recorder Richard Graven

Deed Vol. 231 Pg 368.

1" = 50'

0' 50' 100' 150'

Subject To All Easements
And Rights-Of-Way, Public
And Private, Of Record

BEING PART OF: LOT ~ SEC. 35, E 1/2, N.E. 1/4 QUAR. ~ T 15 N. R 12 W TOWNSHIP Salt Creek COUNTY Holmes Ohio

The Congress Lands North of the Old Seven Ranges

THE COSHOCTON LAND SURVEYING SERVICE, INC.

233 S. FOURTH ST. COSHOCTON, OHIO 43812

AREA FROM OHIO

BRUNING 40-21 38975