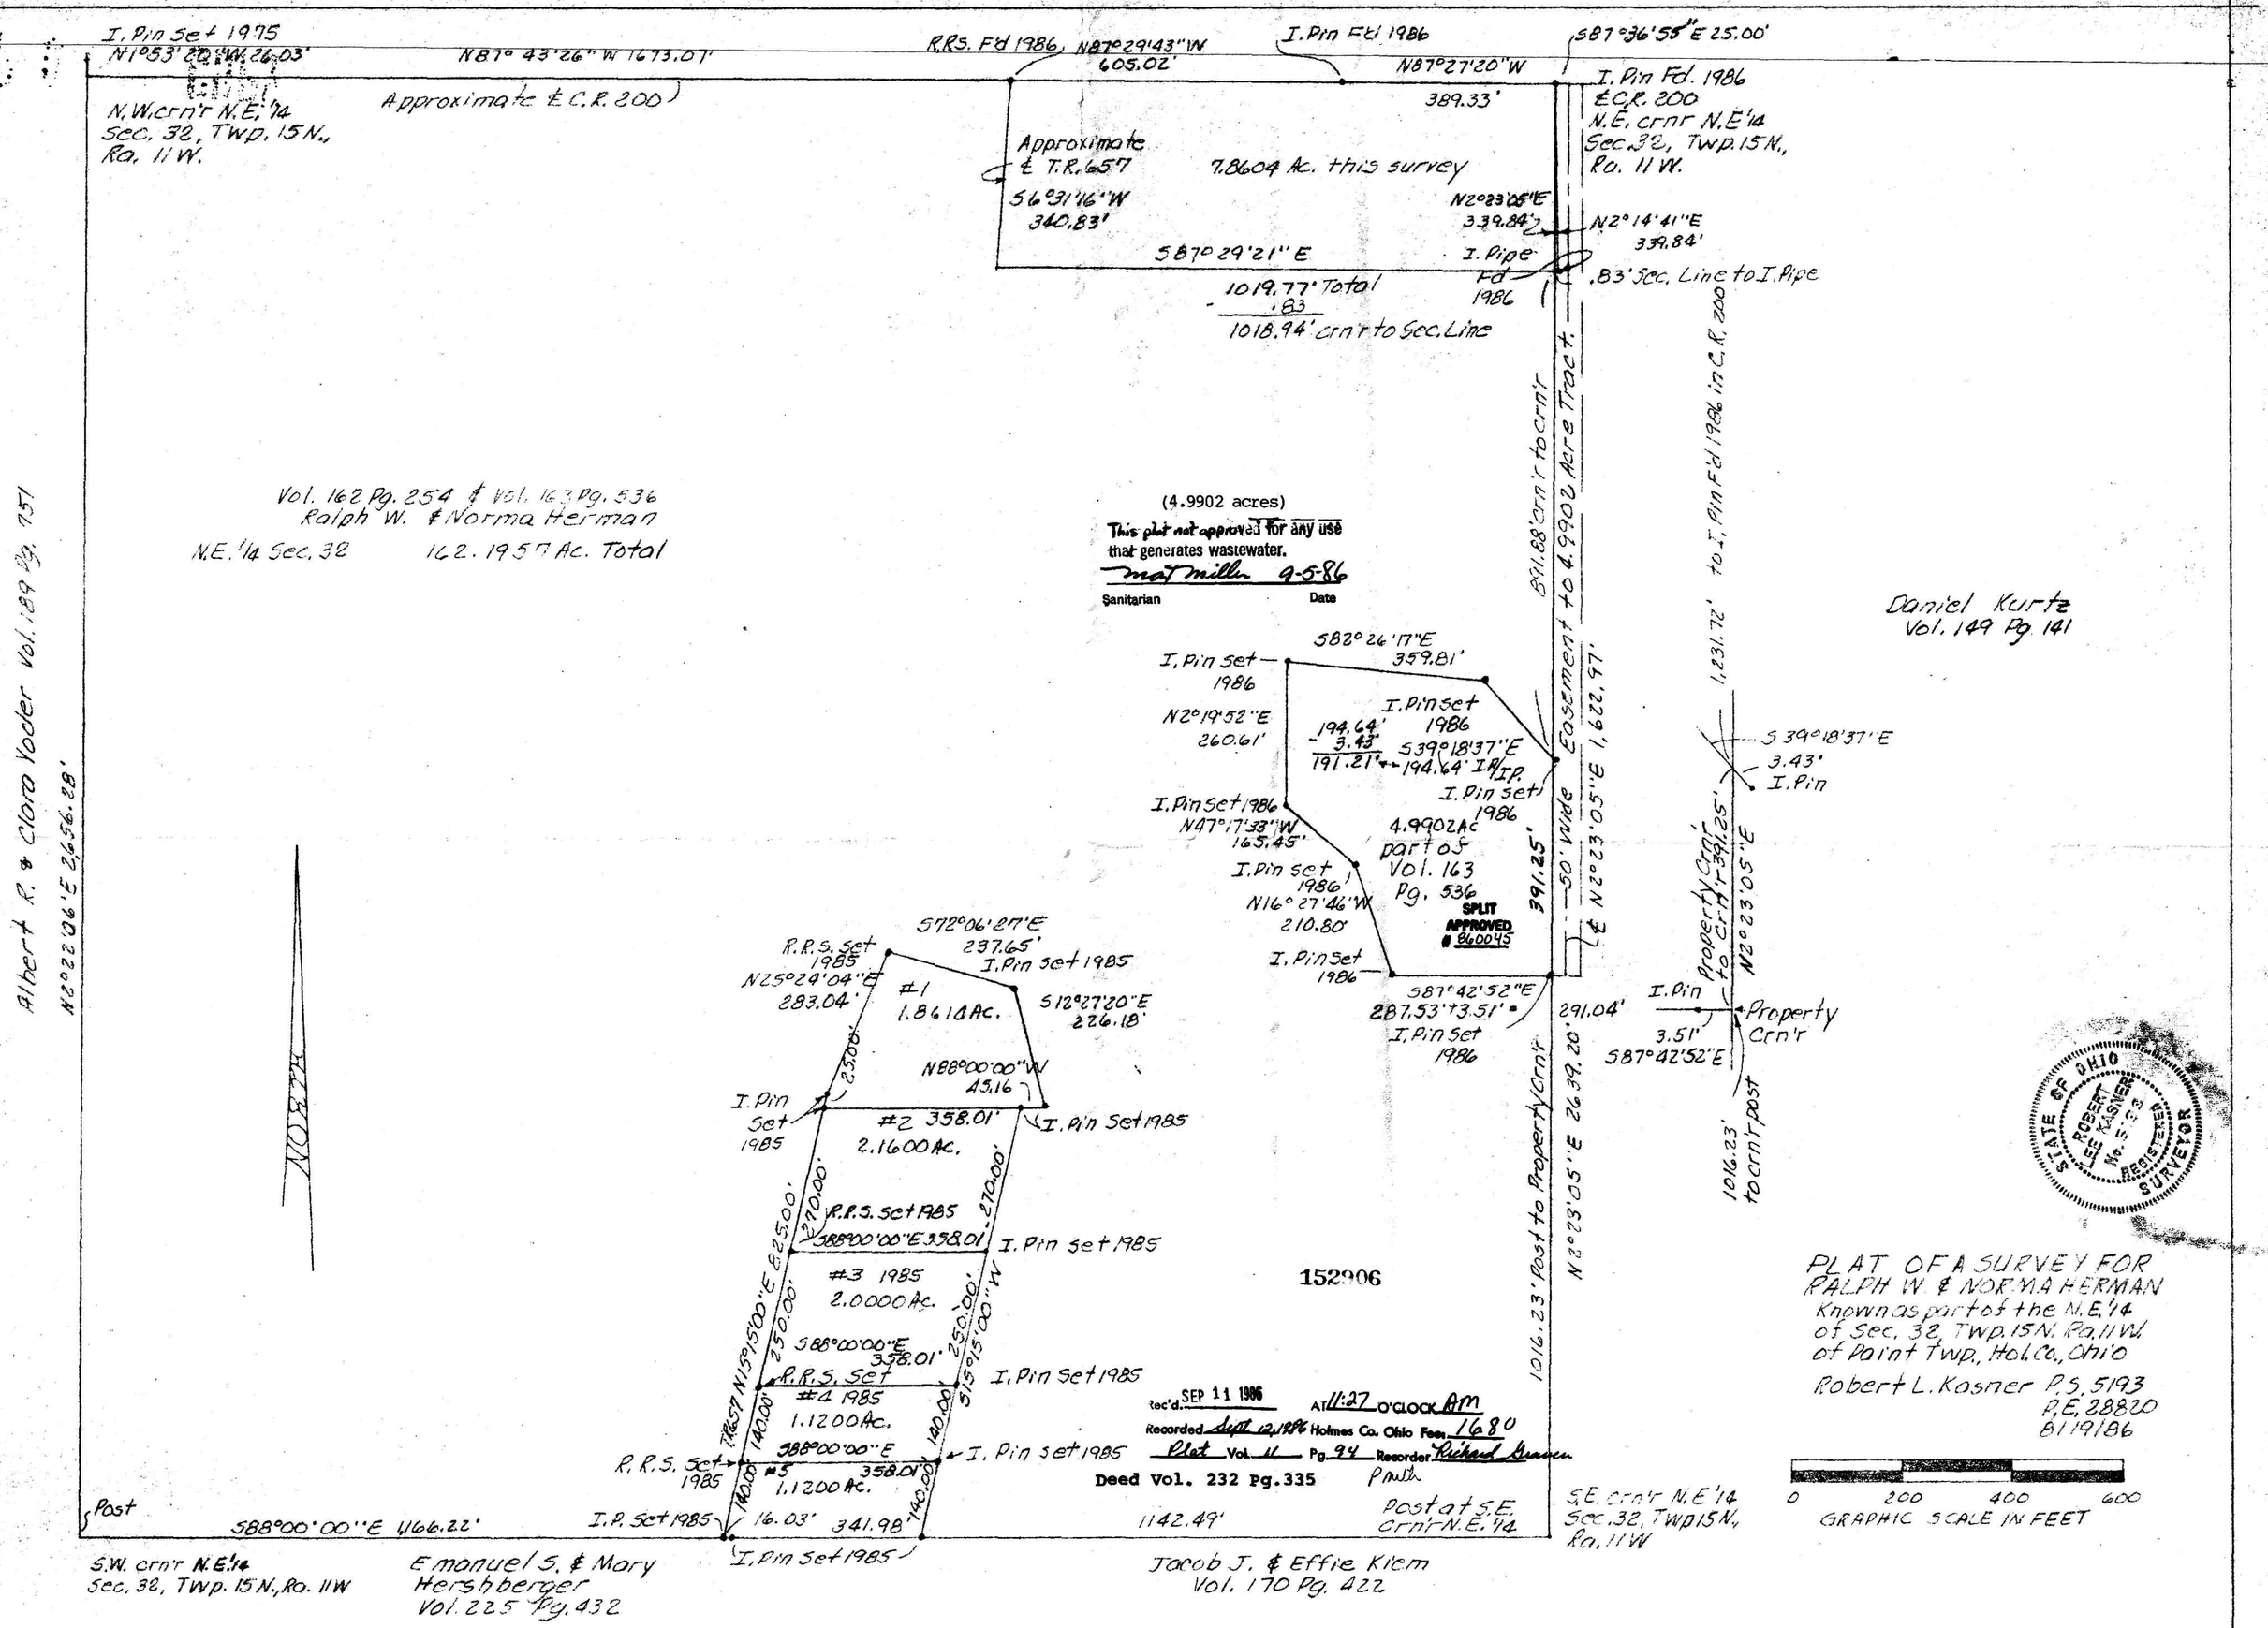
I. Pin Set 1975
N1°53'20"W 26.03'
N87° 43'26" W 1673.07'
N.W. crn'r N.E.'14
Sec. 32, Twp. 15N.,
Ra. 11W.
Approximate ℄ C.R. 200
R.R.S. Fd 1986
N87°29'43"W
605.02'
I. Pin Fd 1986
N87°27'20"W
389.33'
S87°36'55"E 25.00'
I. Pin Fd. 1986
℄ C.R. 200
N.E. crnr N.E.'14
Sec. 32, Twp. 15N.,
Ra. 11W.
Approximate
℄ T.R. 657
S6°31'16"W
340.83'
7.8604 Ac. this survey
N2°23'05"E
339.84'
N2°14'41"E
339.84'
S87°29'21"E
I. Pipe
Fd
1986
.83' Sec. Line to I. Pipe
1019.77' Total
- .83
1018.94' crn'r to Sec. Line
891.88' crn'r to crn'r
Easement to 4.9902 Acre Tract.
1,231.72' to I. Pin Fd 1986 in C.R. 200
Vol. 162 Pg. 254 & Vol. 163 Pg. 536
Ralph W. & Norma Herman
N.E.'14 Sec. 32
162.1957 Ac. Total
(4.9902 acres)
This plat not approved for any use
that generates wastewater.
Sanitarian
9-5-86
Date
Daniel Kurtz
Vol. 149 Pg. 141
S82°26'17"E
359.81'
I. Pin Set
1986
N2°19'52"E
260.61'
I. Pin Set
1986
194.64'
- 3.43'
191.21'
S39°18'37"E
194.64' I.P./I.P.
I. Pin Set
1986
I. Pin Set 1986
N47°17'33"W
165.45'
4.9902 Ac
part of
Vol. 163
Pg. 536
SPLIT
APPROVED
860045
391.25'
50' Wide
℄ N2°23'05"E 1,622.97'
S39°18'37"E
3.43'
I. Pin
I. Pin Set
1986
N16°27'46"W
210.80'
I. Pin Set
1986
S87°42'52"E
287.53' + 3.51' =
I. Pin Set
1986
291.04'
Property Crn'r
to Crn'r 391.25'
N2°23'05"E
I. Pin
3.51'
S87°42'52"E
Property
Crn'r
1016.23'
to crn'r post
1016.23' Post to Property Crn'r
N2°23'05"E 2639.20'
Albert R. & Clara Yoder Vol. 189 Pg. 751
N2°22'06"E 2,656.28'
NORTH
S72°06'27"E
237.65'
I. Pin Set 1985
R.R.S. Set
1985
N25°24'04"E
283.04'
#1
1.8614 Ac.
S12°27'20"E
226.18'
N88°00'00"W
45.16'
I. Pin
Set
1985
#2 358.01'
2.1600 Ac.
I. Pin Set 1985
R.R.S. Set 1985
S88°00'00"E 358.01'
I. Pin Set 1985
#3 1985
2.0000 Ac.
S88°00'00"E
358.01'
R.R.S. Set
#4 1985
1.1200 Ac.
I. Pin Set 1985
S88°00'00"E
358.01'
R.R.S. Set
1985
#5
1.1200 Ac.
I. Pin Set 1985
T.R. 657 N15°15'00"E 825.00'
S15°15'00"W
25.00'
270.00'
250.00'
140.00'
Post
S88°00'00"E 1166.22'
I.P. Set 1985
16.03'
341.98'
I. Pin Set 1985
1142.49'
Post at S.E.
Crn'r N.E.'14
S.E. crn'r N.E.'14
Sec. 32, Twp 15N.,
Ra. 11W
S.W. crn'r N.E.'14
Sec. 32, Twp. 15N., Ra. 11W
Emanuel S. & Mary
Hershberger
Vol. 225 Pg. 432
Jacob J. & Effie Kiem
Vol. 170 Pg. 422
152906
Rec'd. SEP 11 1986
AT 11:27 O'CLOCK AM
Recorded Sept. 12, 1986 Holmes Co. Ohio Fee 1680
Plat Vol. 11 Pg. 94 Recorder Richard Graven
Deed Vol. 232 Pg. 335
PLAT OF A SURVEY FOR
RALPH W. & NORMA HERMAN
Known as part of the N.E.'14
of Sec. 32, Twp. 15N. Ra. 11W.
of Paint Twp., Hol. Co., Ohio
Robert L. Kasner P.S. 5193
P.E. 28820
8/19/86
0 200 400 600
GRAPHIC SCALE IN FEET
STATE OF OHIO
ROBERT LEE KASNER
No. 5193
REGISTERED
SURVEYOR