VOL 12 PAGE 81

161304

PRAIRIE TOWNSHIP 4TH QTR.
LOT 3 T-10 N; R-7W
HOLMES COUNTY, OHIO

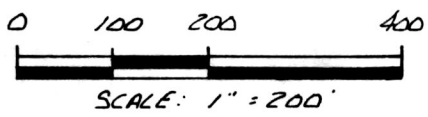

▲ R.R. SPIKE SET

○ 5/8" REBAR WITH I.D. CAP SET
I.D. CAP MARKED "BAKER 6938"

REFERENCES:
BEARING FROM SURVEY RECORD 4 PAGE 177
DEED VOL. 234 PAGE 877

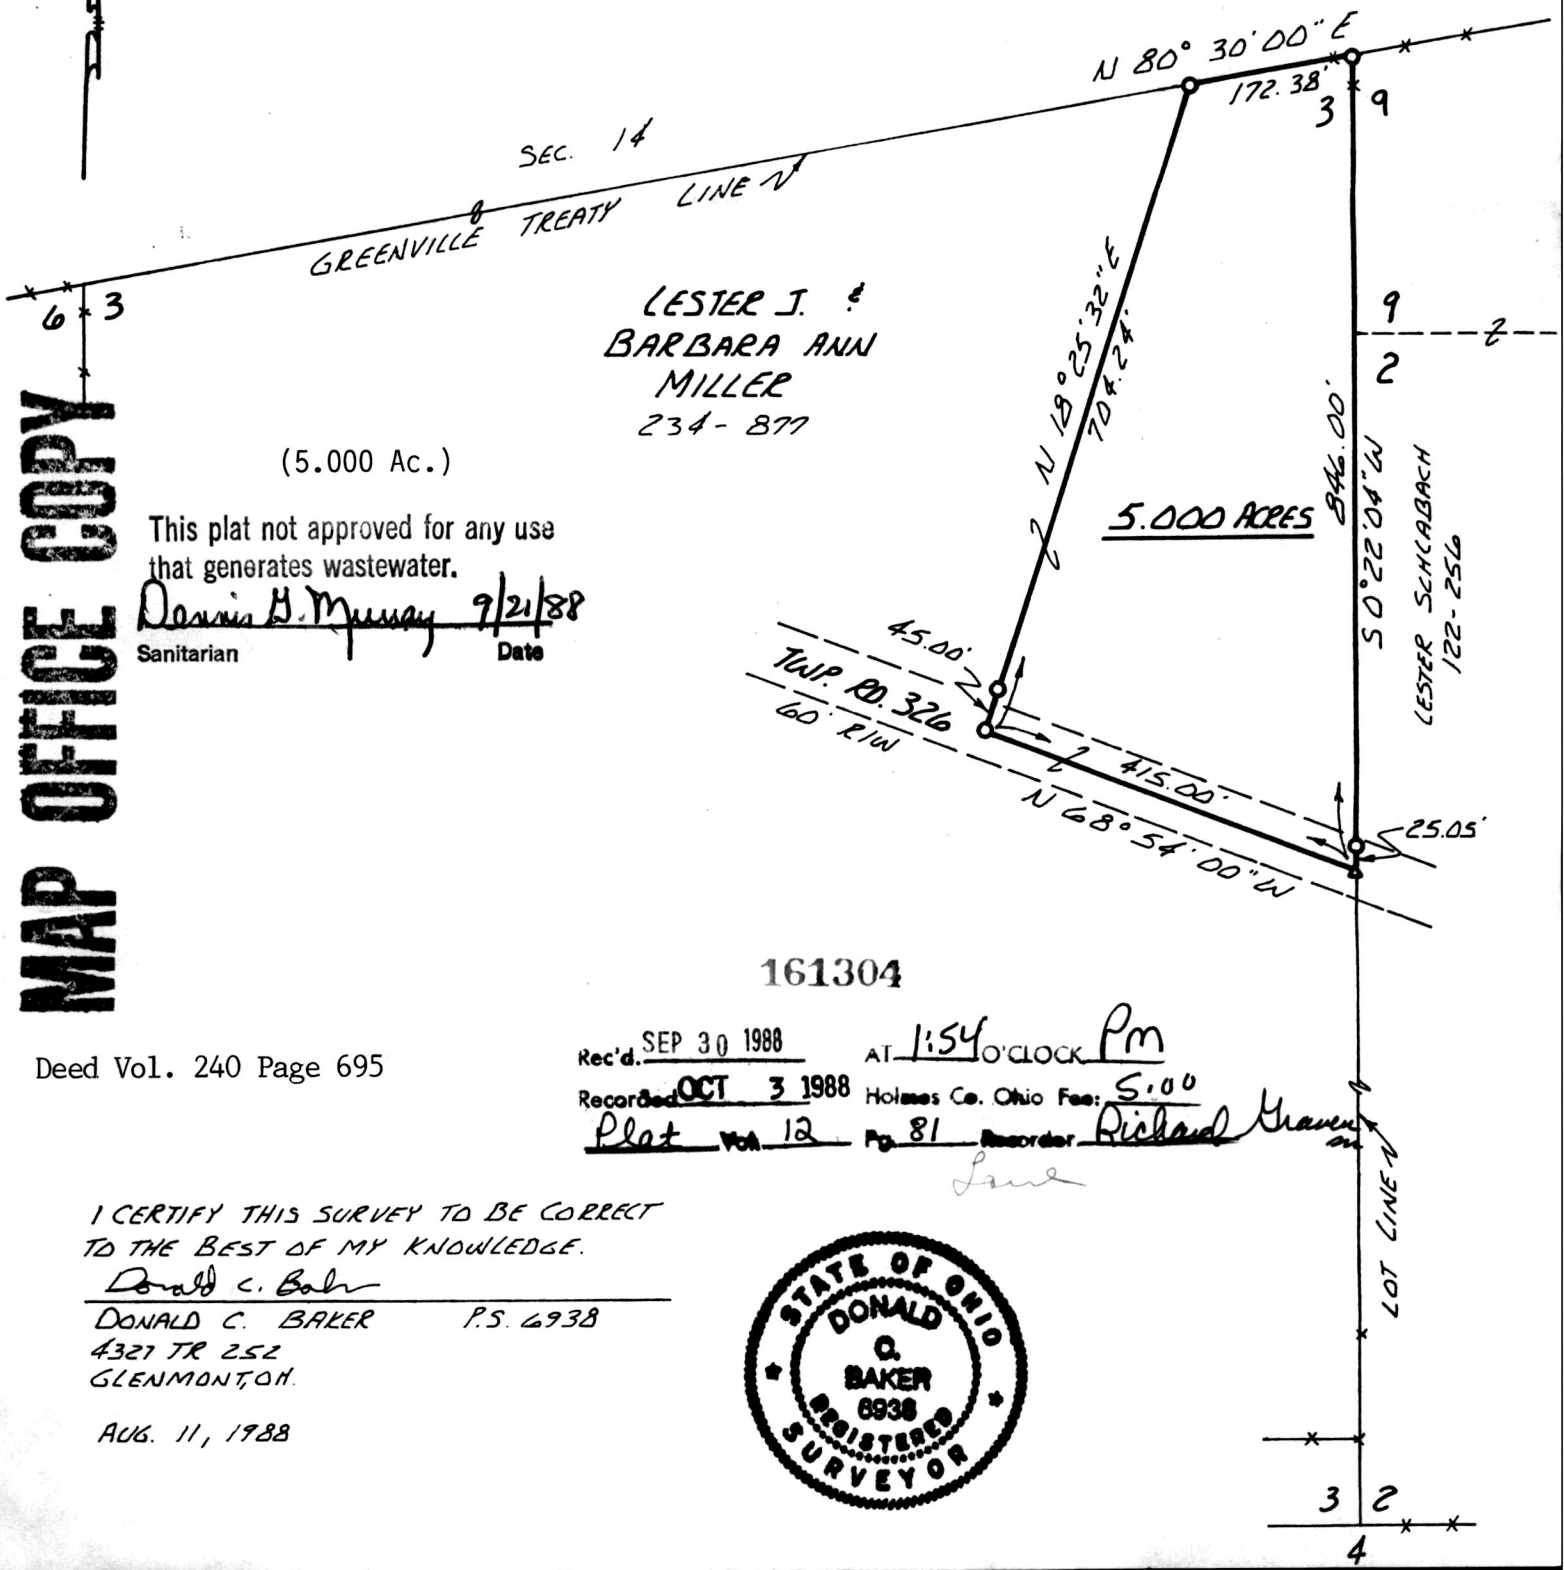

(5.000 Ac.)

This plat not approved for any use that generates wastewater.

Dennis B. Murray 9/21/88
Sanitarian Date

MAP OFFICE COPY

161304

Deed Vol. 240 Page 695

Rec'd. SEP 30 1988 AT 1:54 O'CLOCK PM
Recorded OCT 3 1988 Holmes Co. Ohio Fee: 5.00
Plat Vol. 12 Pg. 81 Recorder Richard Graven

I CERTIFY THIS SURVEY TO BE CORRECT TO THE BEST OF MY KNOWLEDGE.

Donald C. Baker

DONALD C. BAKER P.S. 6938
4321 TR 252
GLENMONT, OH.

AUG. 11, 1988

STATE OF OHIO
DONALD C. BAKER
6938
REGISTERED SURVEYOR