VOL 12 PAGE 289

165055

pd $5.00

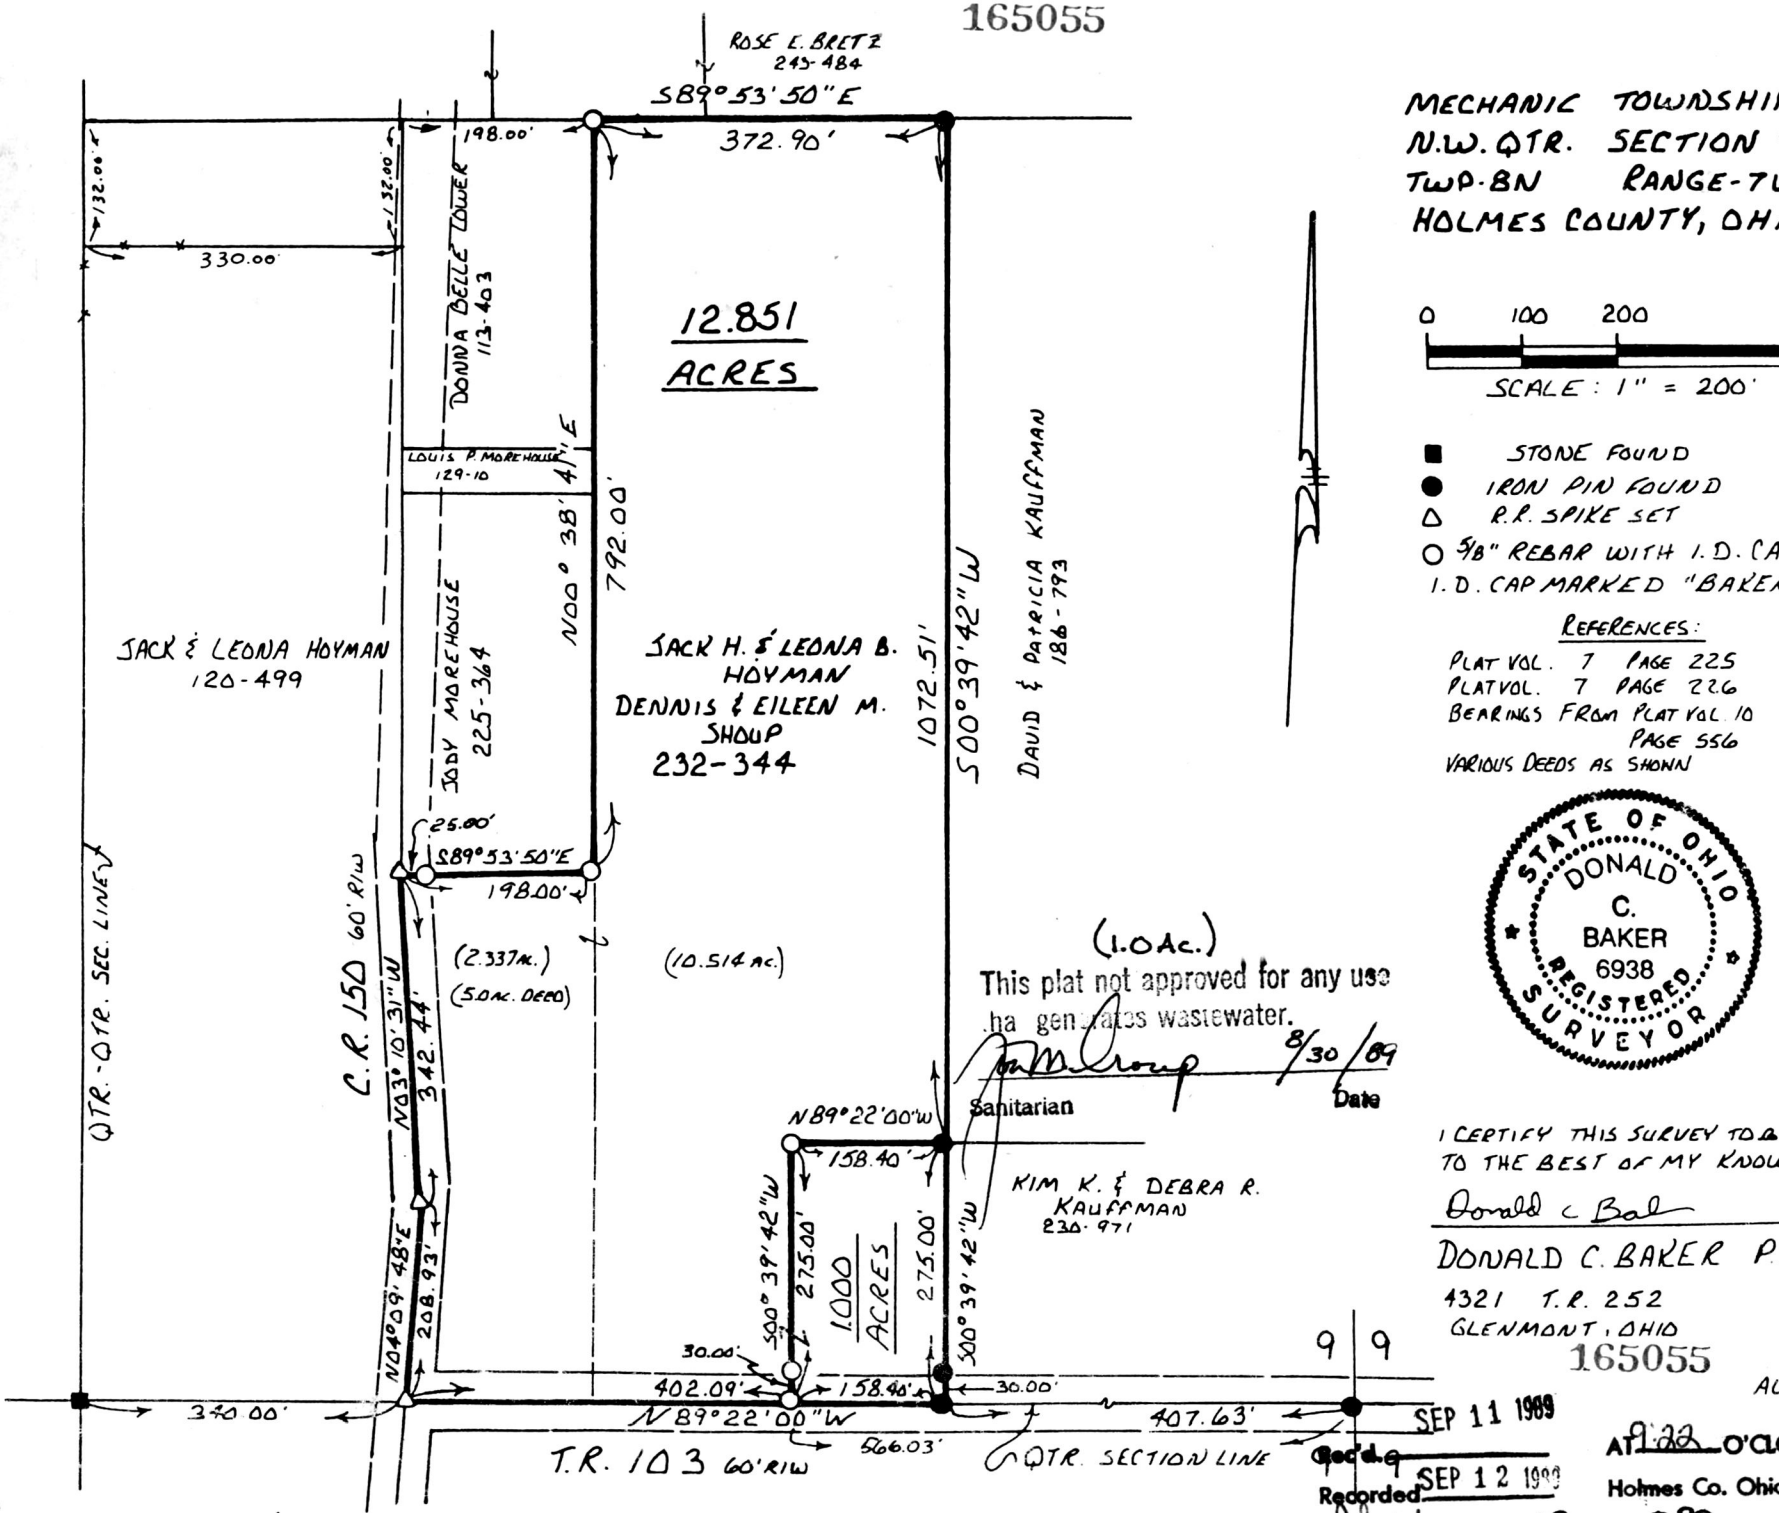


This plat not approved for any use ha generates wastewater.

8/30/89

Sanitarian Date

MECHANIC TOWNSHIP
N.W. QTR. SECTION 9
TWP. 8N RANGE-7W
HOLMES COUNTY, OHIO

0 100 200 400

SCALE: 1" = 200'

- ■ STONE FOUND
- ● IRON PIN FOUND
- △ R.R. SPIKE SET
- ○ 5/8" REBAR WITH I.D. CAP SET
  I.D. CAP MARKED "BAKER 6938"

REFERENCES:

PLAT VOL. 7 PAGE 225
PLAT VOL. 7 PAGE 226
BEARINGS FROM PLAT VOL 10 PAGE 556
VARIOUS DEEDS AS SHOWN

STATE OF OHIO
DONALD C. BAKER
6938
REGISTERED SURVEYOR

I CERTIFY THIS SURVEY TO BE CORRECT TO THE BEST OF MY KNOWLEDGE.

Donald C Baker

DONALD C. BAKER P.S. 6938
4321 T.R. 252
GLENMONT, OHIO

165055

AUG. 17, 1989

SEP 11 1989
Rec'd

SEP 12 1989
Recorded

Plat Vol. 12 Pg. 289

AT 9:32 O'CLOCK AM
Holmes Co. Ohio Fee: $5.00
Recorder Richard Hanson

Deed Vol. 244 Pages 632 & 634