MONROE TOWNSHIP 4TH QTR.
LOT 15 T-9N R-8W
HOLMES COUNTY, OHIO

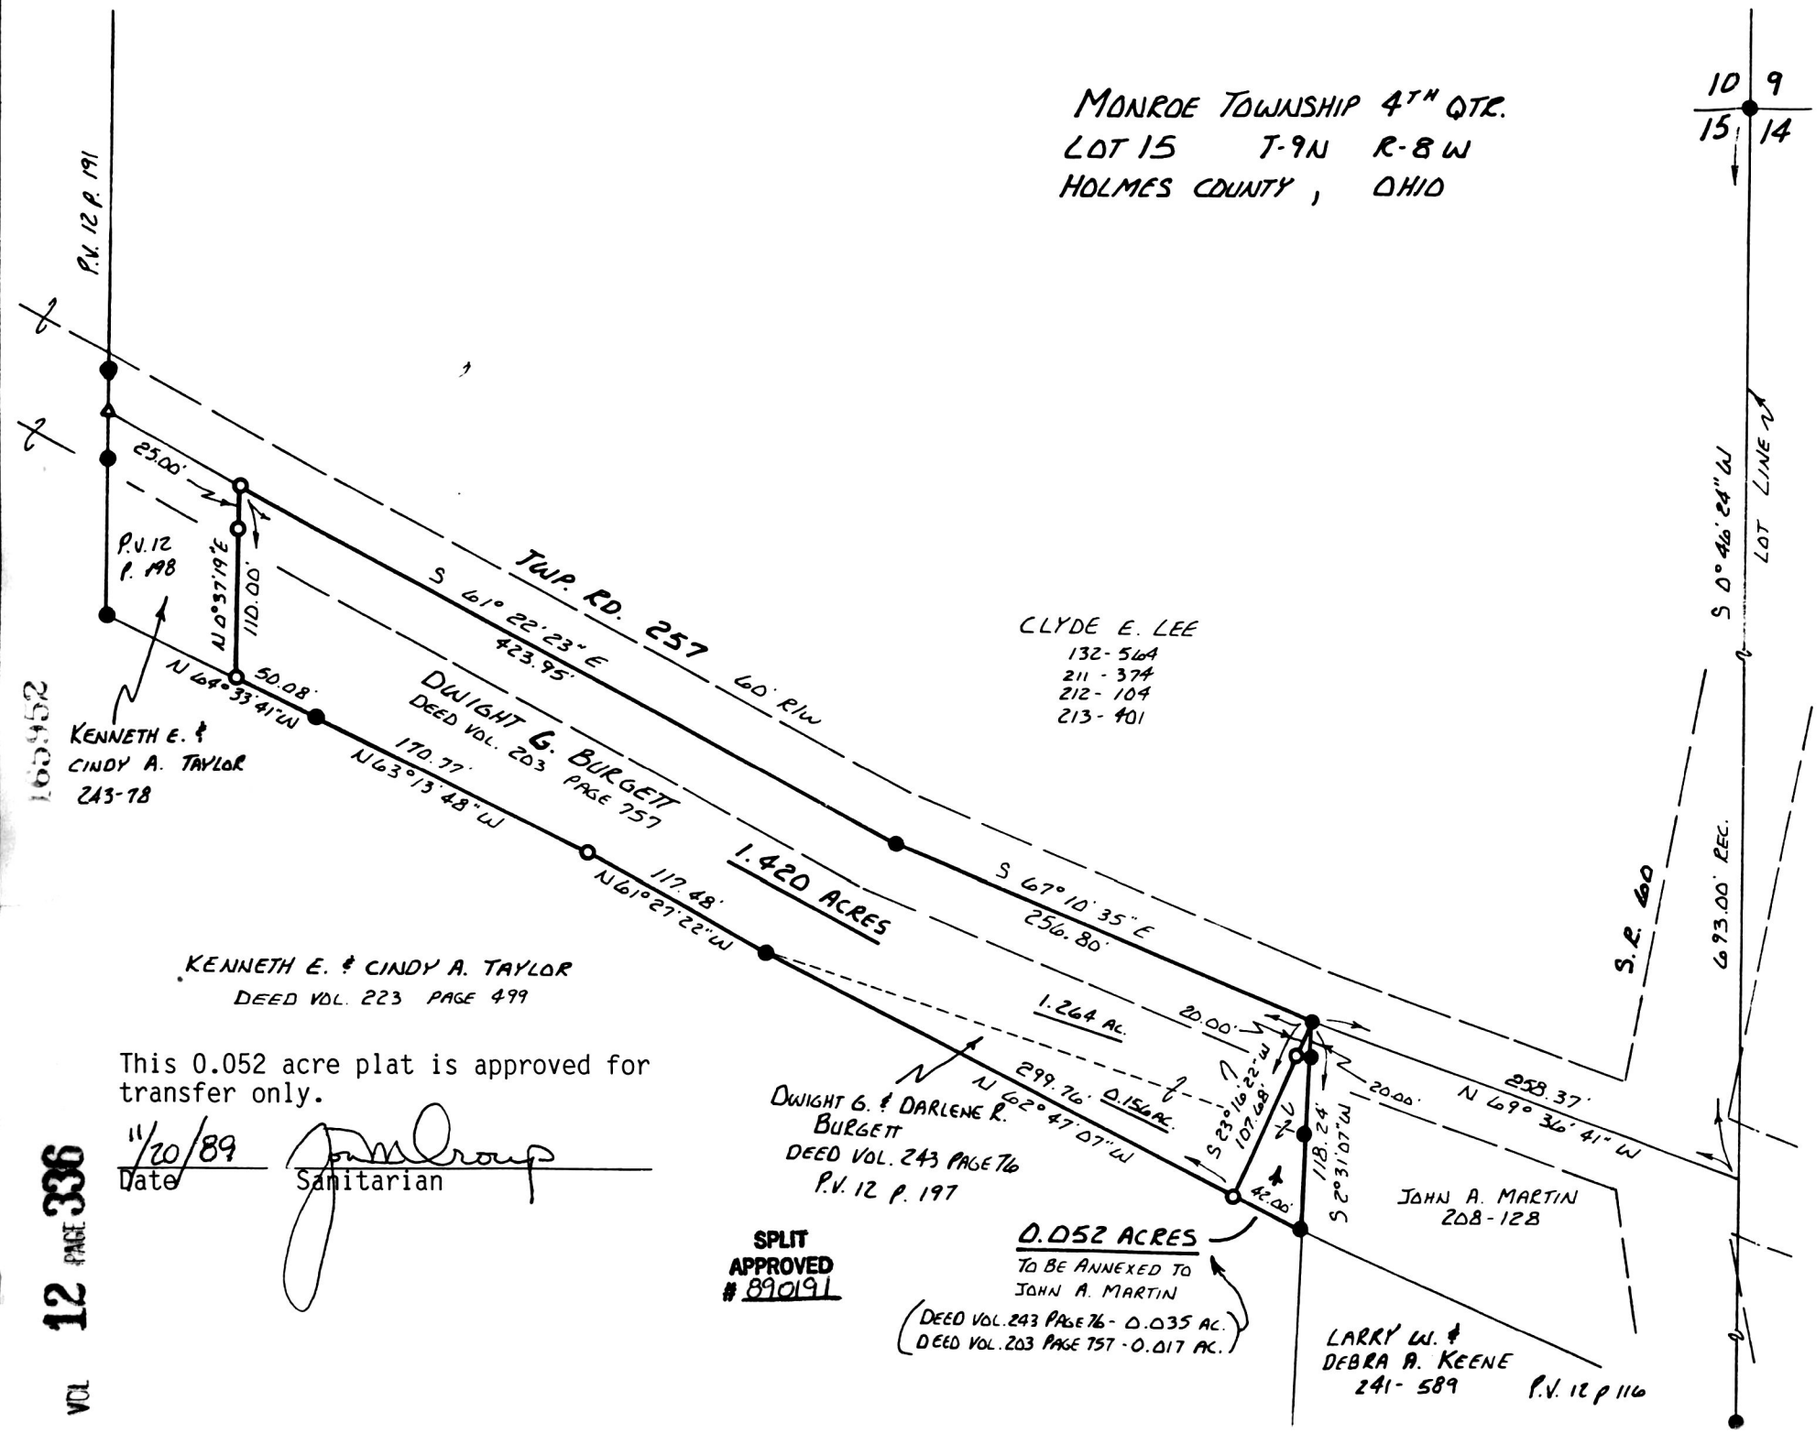

0 50 100 200
SCALE: 1" = 100'

- IRON PIN FOUND
- P.K. NAIL SET
- 5/8" REBAR WITH I.D. CAP SET

REFERENCES:

BEARING ALONG LOT LINE FROM A SURVEY BY R. RUDOLPH

VARIOUS DEEDS AS SHOWN

100452

Recd a NOV 28 1989 At 12:50 O'CLOCK P.M.
Recorded NOV 29 1989 Holmes Co. Ohio Fee: 5.00
Plat Vol. 12 Pg. 336 Recorder Richard Diamond RR

STATE OF OHIO DONALD C. BAKER 6938 REGISTERED SURVEYOR

I CERTIFY THIS SURVEY TO BE CORRECT TO THE BEST OF MY KNOWLEDGE.

Donald C Baker

DONALD C. BAKER P.S. 6938
4321 T.R. 252
GLENMONT, OH.

JUNE 14, 1989

This 0.052 acre plat is approved for transfer only.

11/20/89 Date — Sanitarian

SPLIT APPROVED # 890191

100452

VOL 12 PAGE 336

Deed Vol. 245 Page 457 & 459