VOL 12 PAGE 420

167683

pd 15.00

KILLBUCK TOWNSHIP
S.W. QTR. SECTION 9
TWP. 8N; RANGE 8W
HOLMES COUNTY, OHIO

0 50 100 200

SCALE: 1" = 100'

○ 5/8" REBAR WITH I.D. CAP SET
I.D. CAP MARKED "BAKER 6938"

SPLIT APPROVED # 900054

BEARINGS FROM DEED VOL. 229 PAGE 380.

This 1.142 acre plat is approved for residential wastewater treatment.

4/27/90 Date

Sanitarian

GRANTOR:
HELEN RUSSELL
229-378

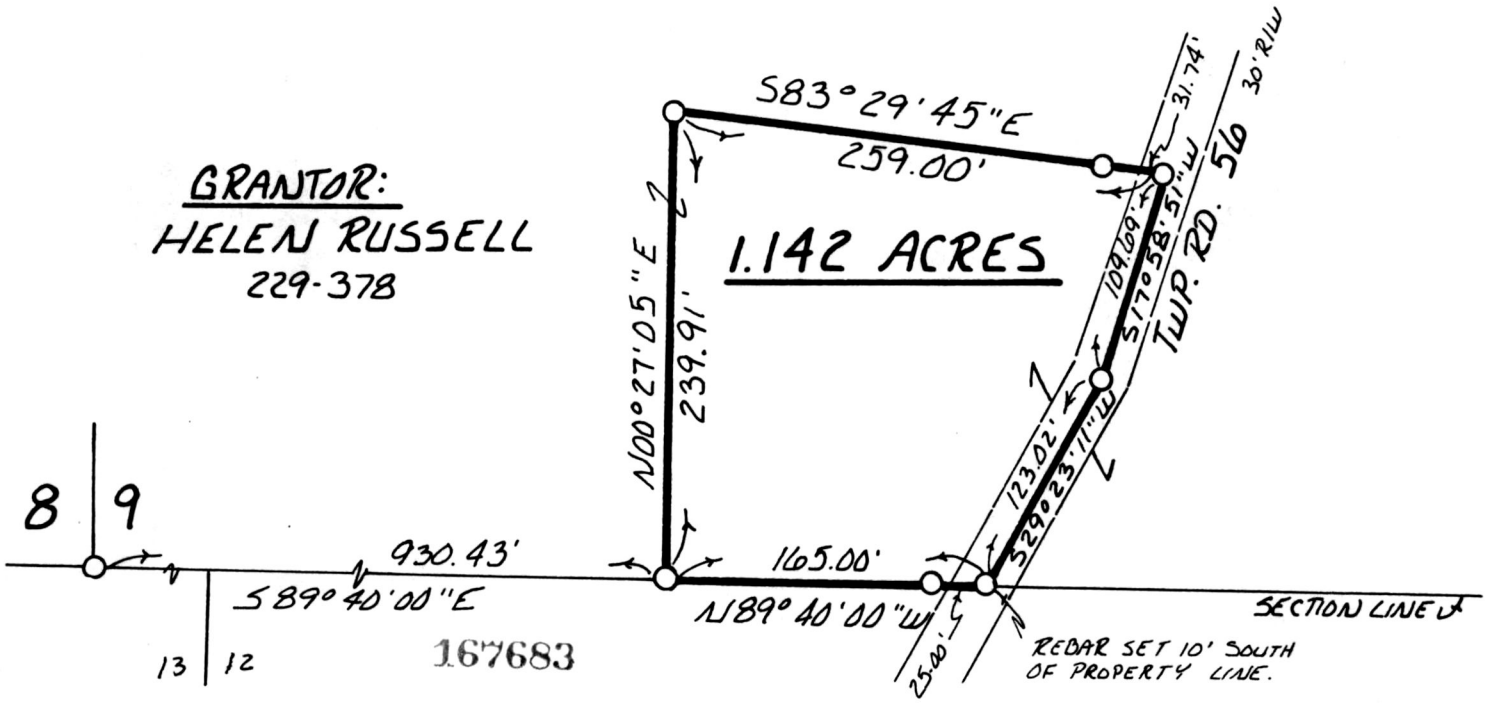

Rec'd. MAY 7 1990 AT 3:41 O'CLOCK pm

Recorded MAY 8 1990 Holmes Co. Ohio Fee: $5.00

Plat Vol. 12 Pg. 420 Recorder Richard Gravenor

Deed Vol. 247 Page 116 Dan

I CERTIFY THIS SURVEY TO BE CORRECT TO THE BEST OF MY KNOWLEDGE.

Donald C. Baker

DONALD C. BAKER P.S. 6938
4321 T.R. 252
GLENMONT, OHIO

STATE OF OHIO
DONALD C. BAKER
6938
REGISTERED SURVEYOR

APRIL 20, 1990

1123-MS

PLAT APPROVED
5/7/90 B