VOL 12 PAGE 593

170586

pd. $5.00

PAINT TOWNSHIP
4TH. QTR. LOT 12
T-10N ; R-5W
HOLMES COUNTY, OHIO

0 50 100 200

SCALE: 1" = 100'

■ STONE FOUND

● IRON PIN FOUND

○ 5/8" REBAR WITH I.D. CAP SET
I.D. CAP MARKED "BAKER 6938"

REFERENCES:

PLAT VOL. 10 PAGE 255
PLAT VOL. 8 PAGE 67
PLAT VOL. 13 PAGE 8
DEEDS AS SHOWN
BEARINGS FROM PLAT VOL. 13 PAGE 8

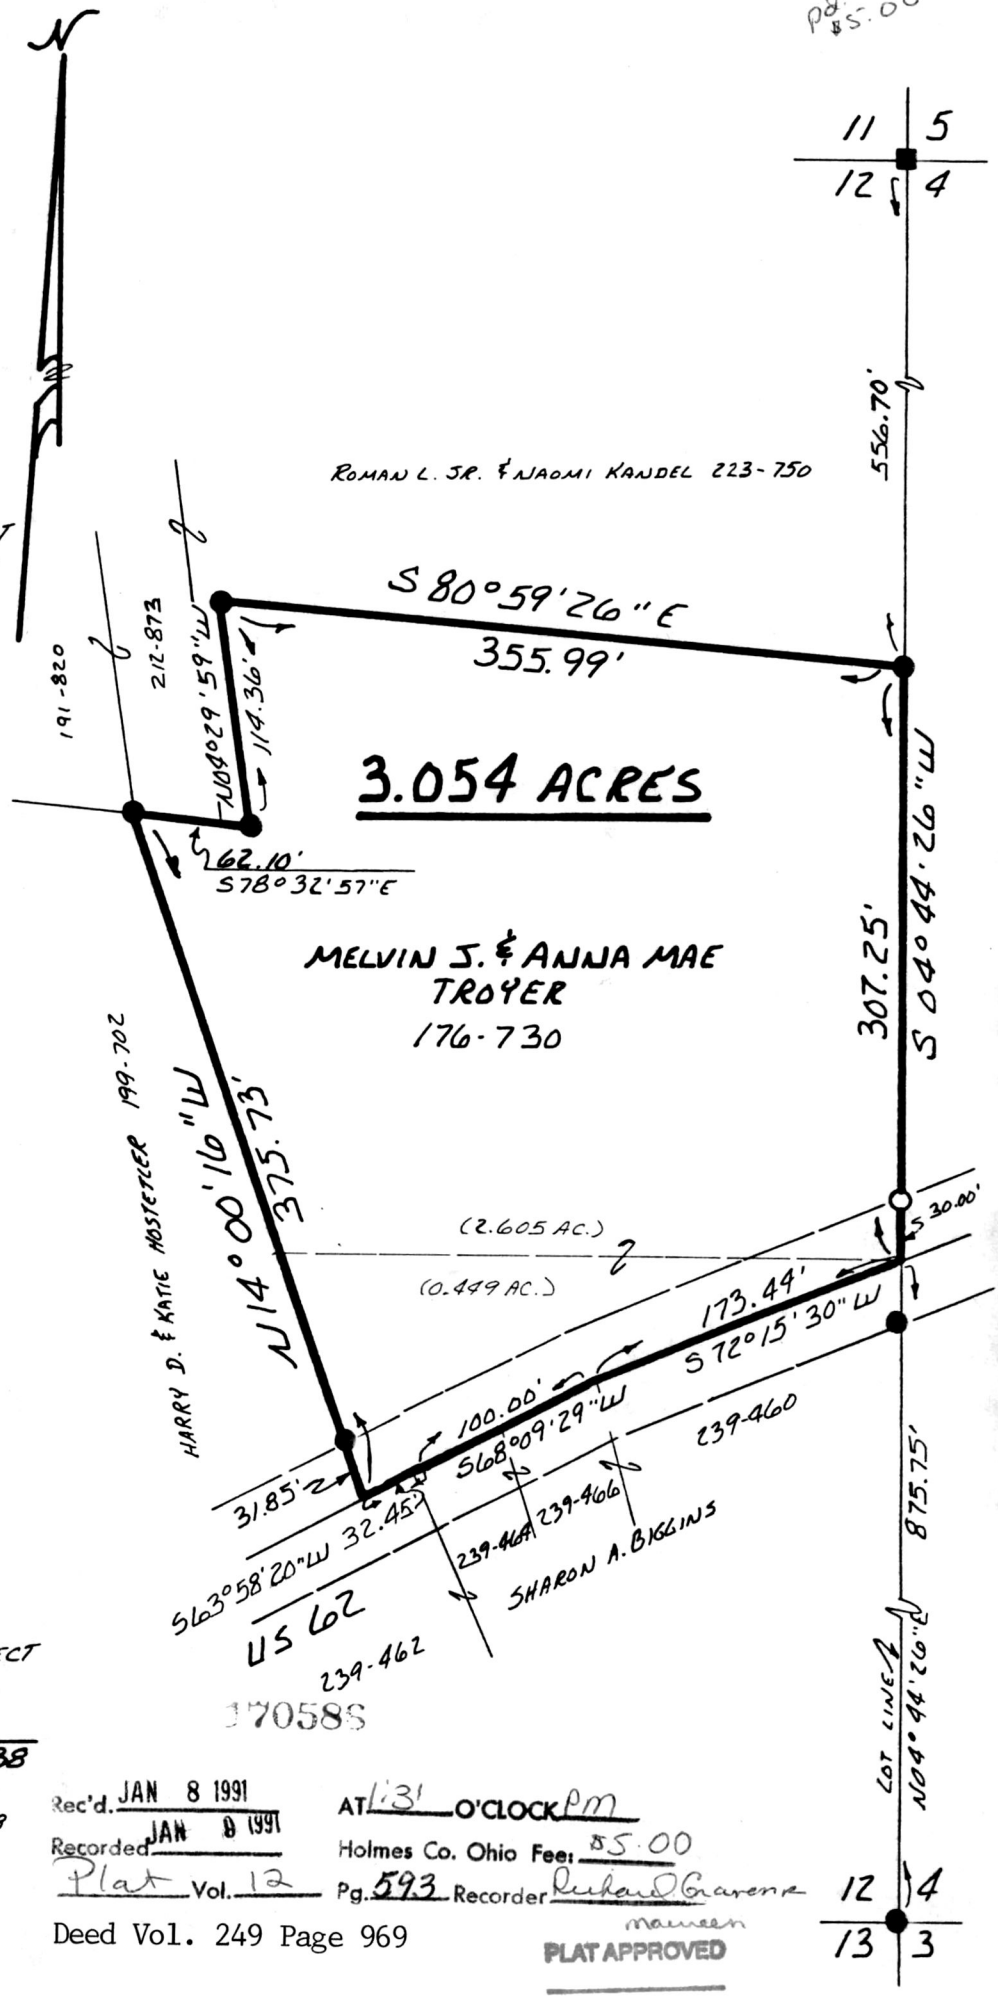

STATE OF OHIO
DONALD C. BAKER
6938
REGISTERED SURVEYOR

I CERTIFY THIS SURVEY TO BE CORRECT TO THE BEST OF MY KNOWLEDGE.

Donald C. Baker

DONALD C. BAKER P.S. 6938
4321 T.R. 252
GLENMONT, OHIO 44628
NOVEMBER 27, 1990

1414-MLS

170586

Rec'd. JAN 8 1991 AT 1:31 O'CLOCK PM
Recorded JAN 8 1991 Holmes Co. Ohio Fee: $5.00
Plat Vol. 12 Pg. 593 Recorder Richard Gravenna
Maureen

Deed Vol. 249 Page 969

PLAT APPROVED