171259

PRAIRIE TOWNSHIP
4TH. QTR. LOT 2
T-10N ; R-7W
HOLMES COUNTY, OHIO

0 50 100 200

SCALE: 1" = 100'

▲ R.R. SPIKE FOUND

● IRON PIN FOUND

○ 5/8" REBAR WITH I.D. CAP SET
I.D. CAP MARKED "BAKER 6938"

N

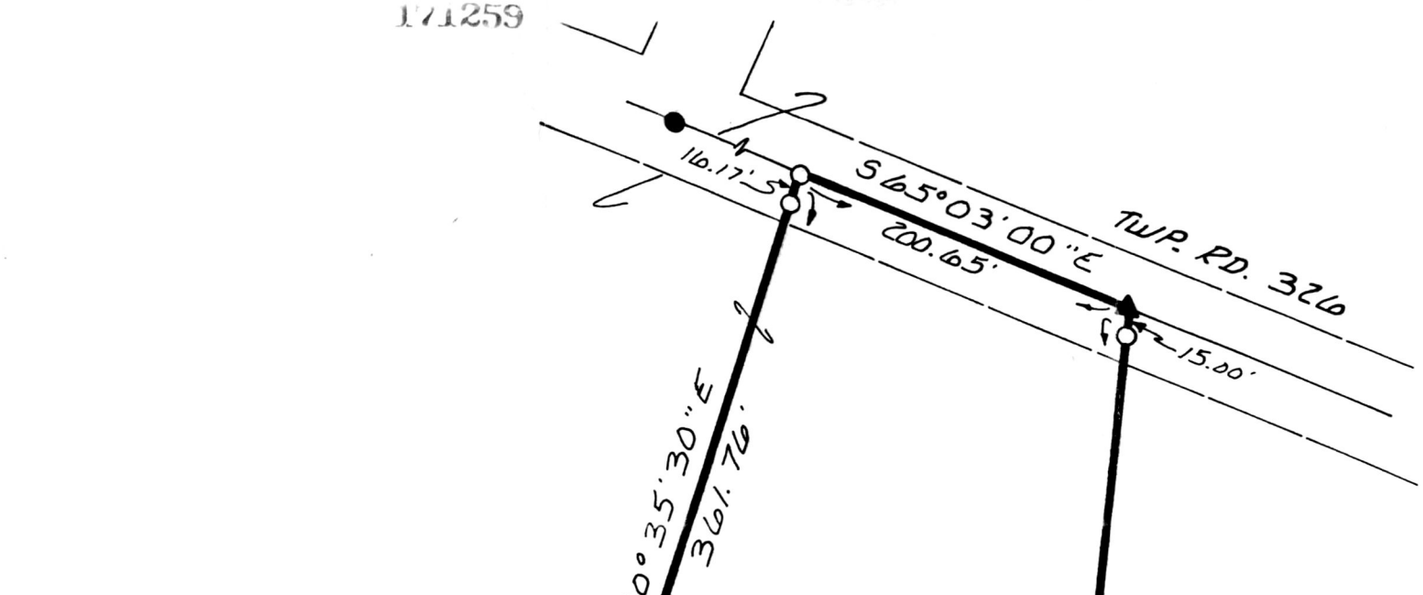

REFERENCES:

PLAT VOL. 8 PAGE 210
DEED VOL. 202 PAGE 232
DEED VOL. 240 PAGE 198
SURVEY RECORD 2 PAGE 452
BEARINGS FROM PLAT VOL. 8 PAGE 210

STATE OF OHIO
DONALD C. BAKER
6938
REGISTERED SURVEYOR

I CERTIFY THIS SURVEY TO BE CORRECT TO THE BEST OF MY KNOWLEDGE.

Donald C. Baker

DONALD C. BAKER P.S. 6938
4321 T.R. 252
GLENMONT, OHIO 44628

JANUARY 23, 1991

1515-MLS

pd 05.00

MILTON R. JR. & MATTIE TROYER
202-232

This 4.364 acre plat is not approved for any use that generates wastewater.

Jon M. Troup 2/26/91
Sanitarian Date

SPLIT APPROVED
910022

171259

Rec'd. MAR 18 1991 AT 11:40 O'CLOCK AM
Recorded MAR 19 1991 Holmes Co. Ohio Fee: $5.00
Plat Vol. 12 Pg. 621 Recorder Sally Miller-interim

Deed Vol. 250 Page 650

PLAT APPROVED 3/18/91 B

VOL 12 PAGE 621