174472

VOL 12 PAGE 803

THE COSHOCTON LAND SURVEYING SERVICE

233 S. FOURTH ST. COSHOCTON, OHIO 43812

pd. 5.00

BEING PART OF: LOT ~
SEC. 25
QUAR. 3rd.
T8N, R9W
TOWNSHIP Richland
COUNTY Holmes, Ohio, U.S.M.L.

SURVEY FOR: Laura Philabaum
Phillip Holt Land
DATE: Nov., 1991
SCALE: 1" = 100'

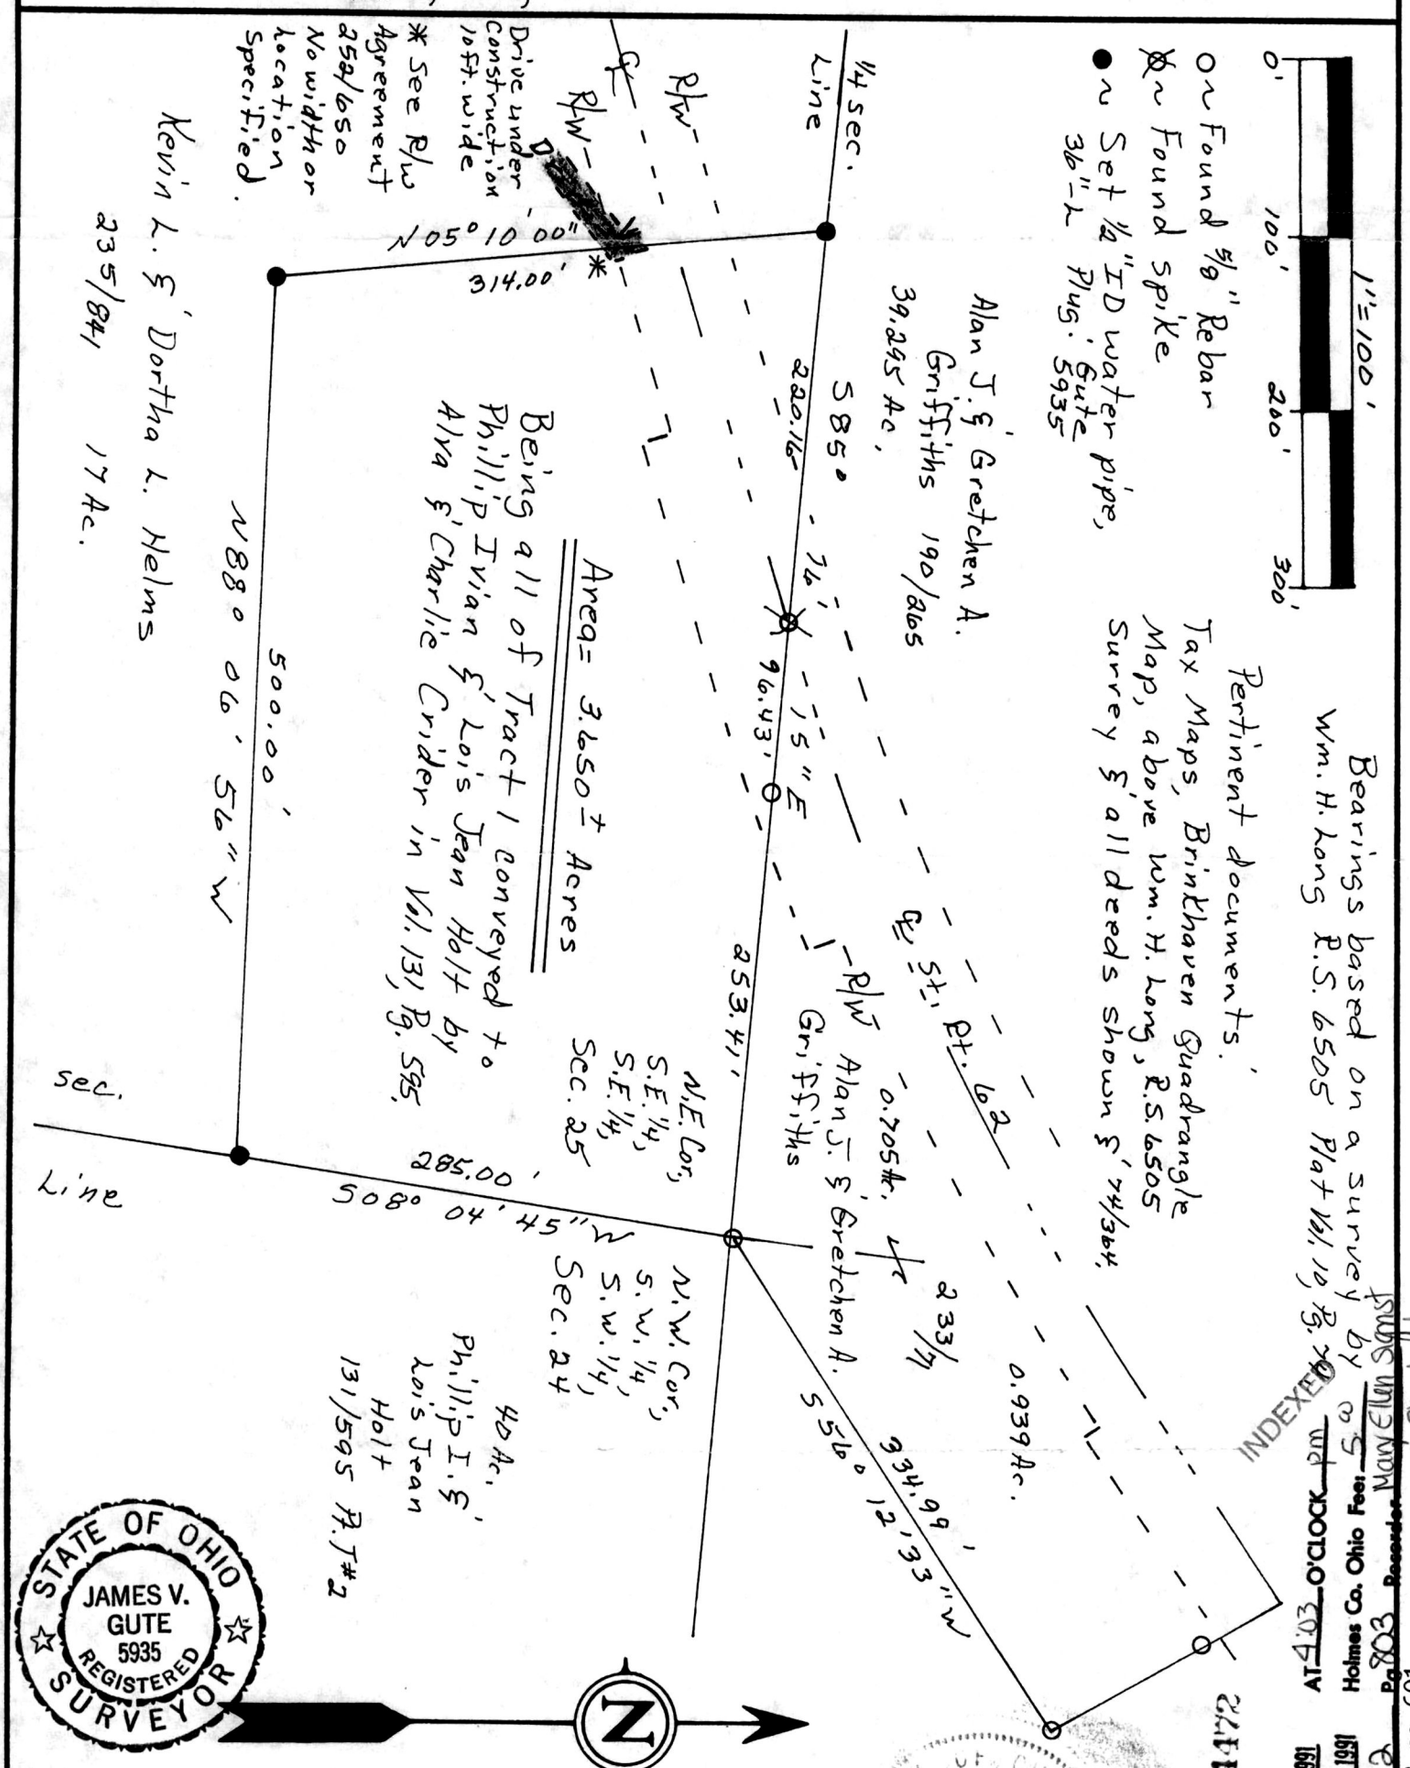

STATE OF OHIO
JAMES V. GUTE
5935
REGISTERED
SURVEYOR

PLAT APPROVED
11/22/91

I hereby certify the above plat to be correct to the best of my knowledge and belief.

Subject To All Easements And Rights-Of-Way, Public And Private, Of Record

THE COSHOCTON LAND SURVEYING SERVICE

REGISTERED SURVEYOR 5935

FB144, P45-46 526, F32