176013

pd 9.35

VOL 12 PAGE 891

MECHANIC TOWNSHIP
S.E.& N.E. QTR. SECTION 22
T-8N ; R-6W
HOLMES COUNTY, OHIO

0 50 100 200
SCALE : 1" = 100'

△ R.R. SPIKE SET
○ 5/8" REBAR WITH I.D. CAP SET
I.D. CAP MARKED "BAKER 6938"

REFERENCES:
DEED VOL. 204 PAGE 763
DEED VOL. 152-259

BEARINGS ASSUMED.

STATE OF OHIO
DONALD C. BAKER 6938
REGISTERED SURVEYOR

I CERTIFY THIS SURVEY TO BE CORRECT TO THE BEST OF MY KNOWLEDGE.

Donald C. Baker
DONALD C. BAKER P. S. 6938
4321 T. R. 252
GLENMONT, OHIO 44628
AUGUST 26, 1991

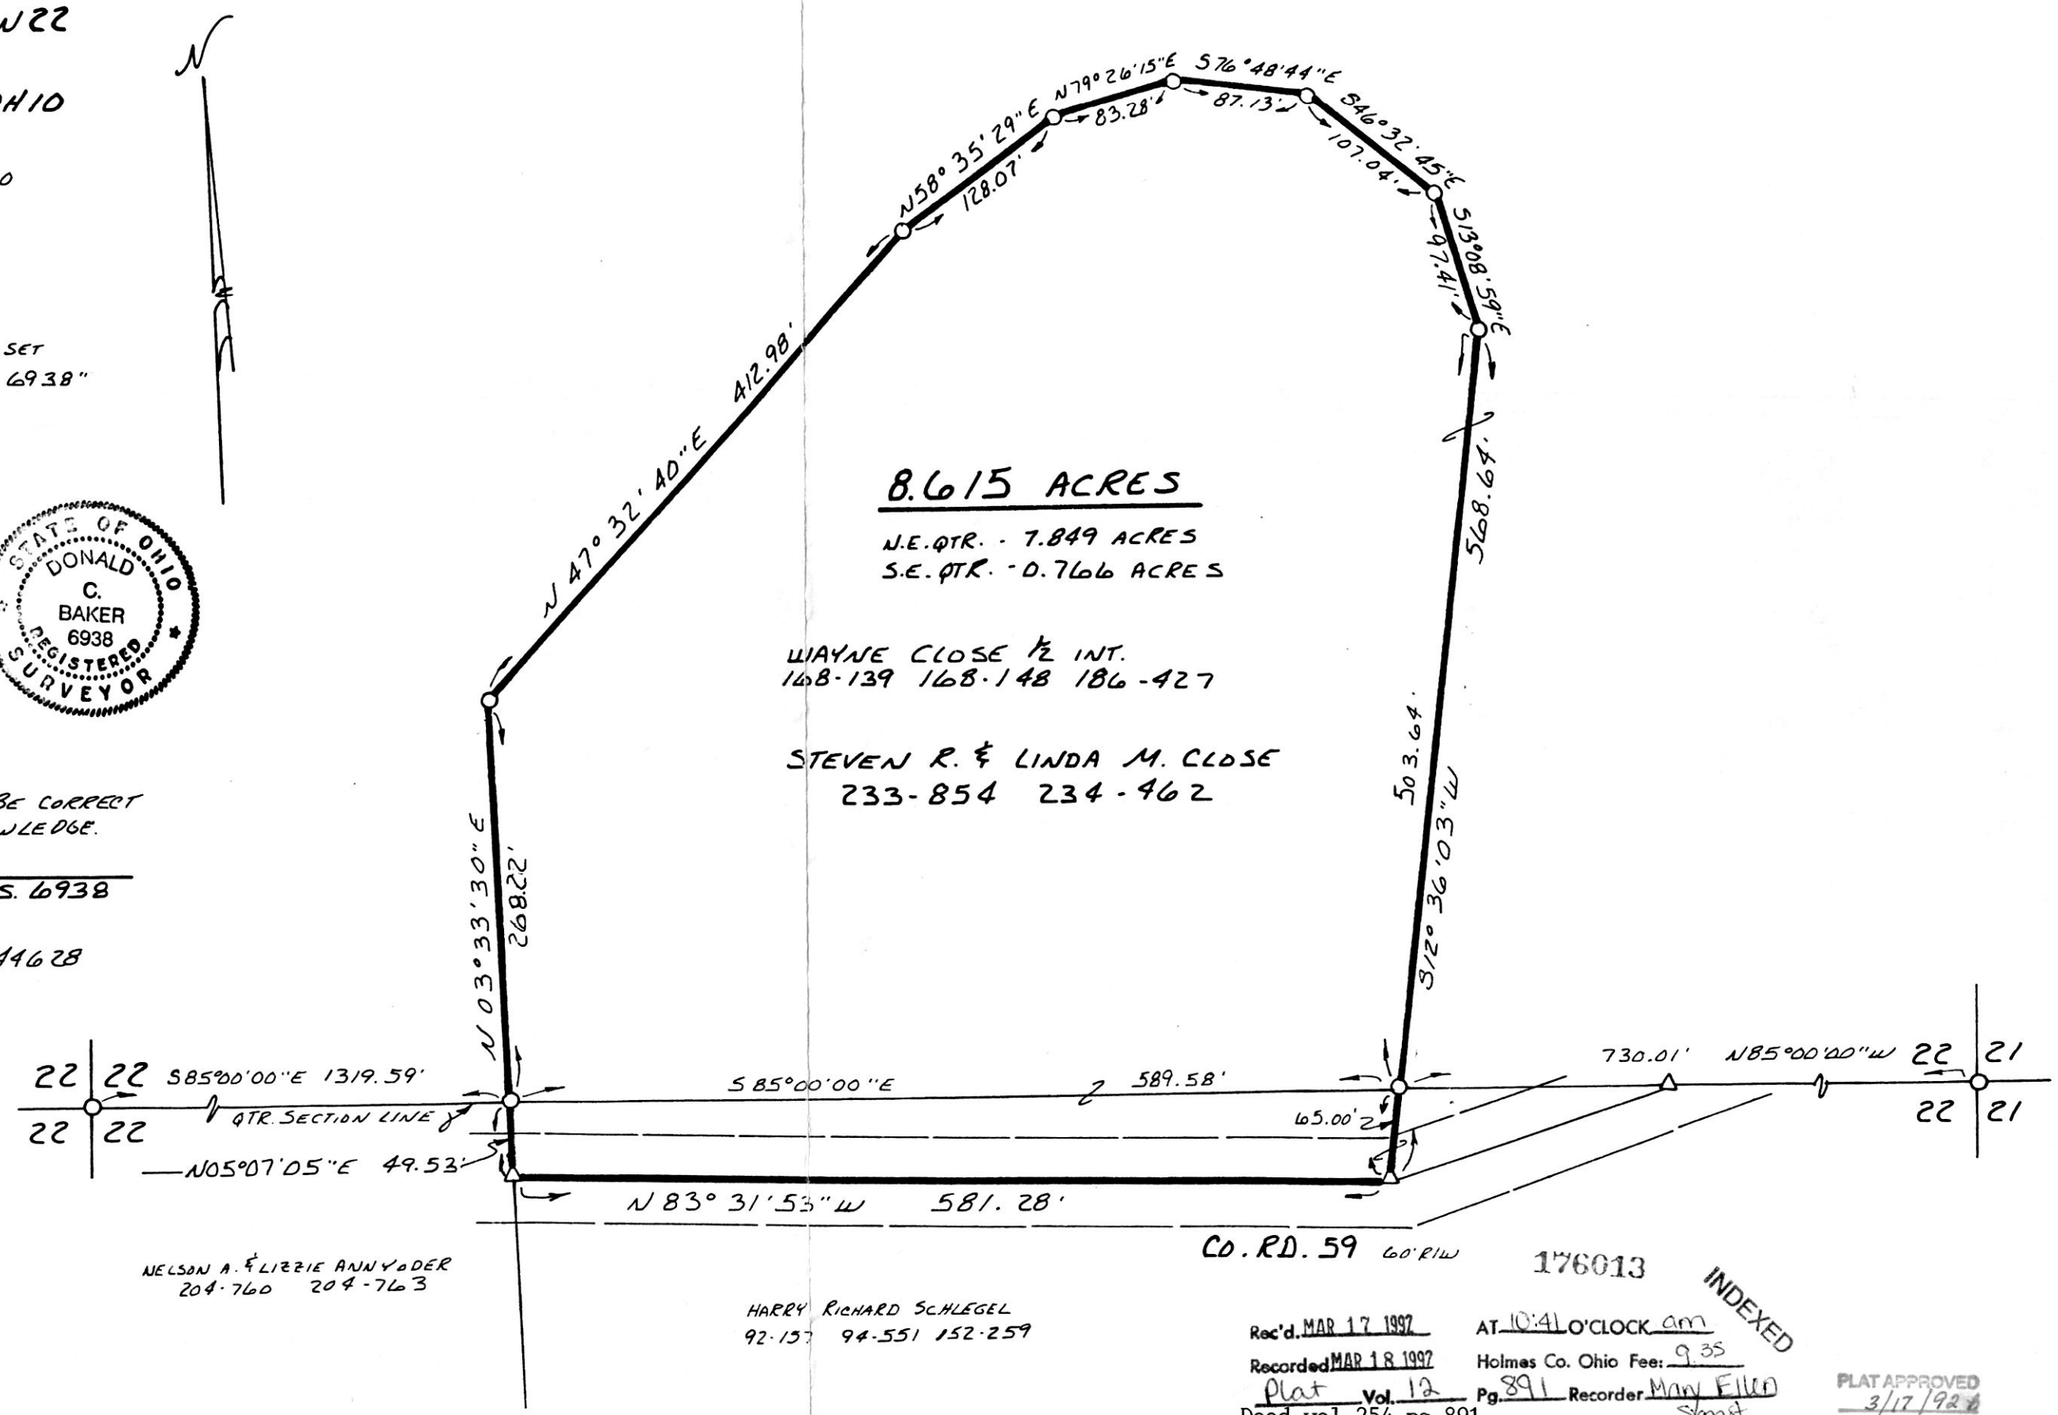

8.615 ACRES
N.E. QTR. - 7.849 ACRES
S.E. QTR. - 0.766 ACRES

WAYNE CLOSE ½ INT.
168-139 168-148 186-427

STEVEN R. & LINDA M. CLOSE
233-854 234-462

NELSON A. & LIZZIE ANNYODER
204-760 204-763

HARRY RICHARD SCHLEGEL
92-157 94-551 152-259

1629-MLS

176013

INDEXED

Rec'd. MAR 17 1992 AT 10:41 O'CLOCK am
Recorded MAR 18 1992 Holmes Co. Ohio Fee: 9.35
Plat Vol. 12 Pg. 891 Recorder Mary Ellen Sgmst

Deed vol 254 pg 891

PLAT APPROVED 3/17/92