20.02

183235

VOL 14 PAGE 264

WALNUT CREEK TOWNSHIP
S.E. QTR. SECTION 5
T-9N; R-4W
HOLMES COUNTY, OHIO

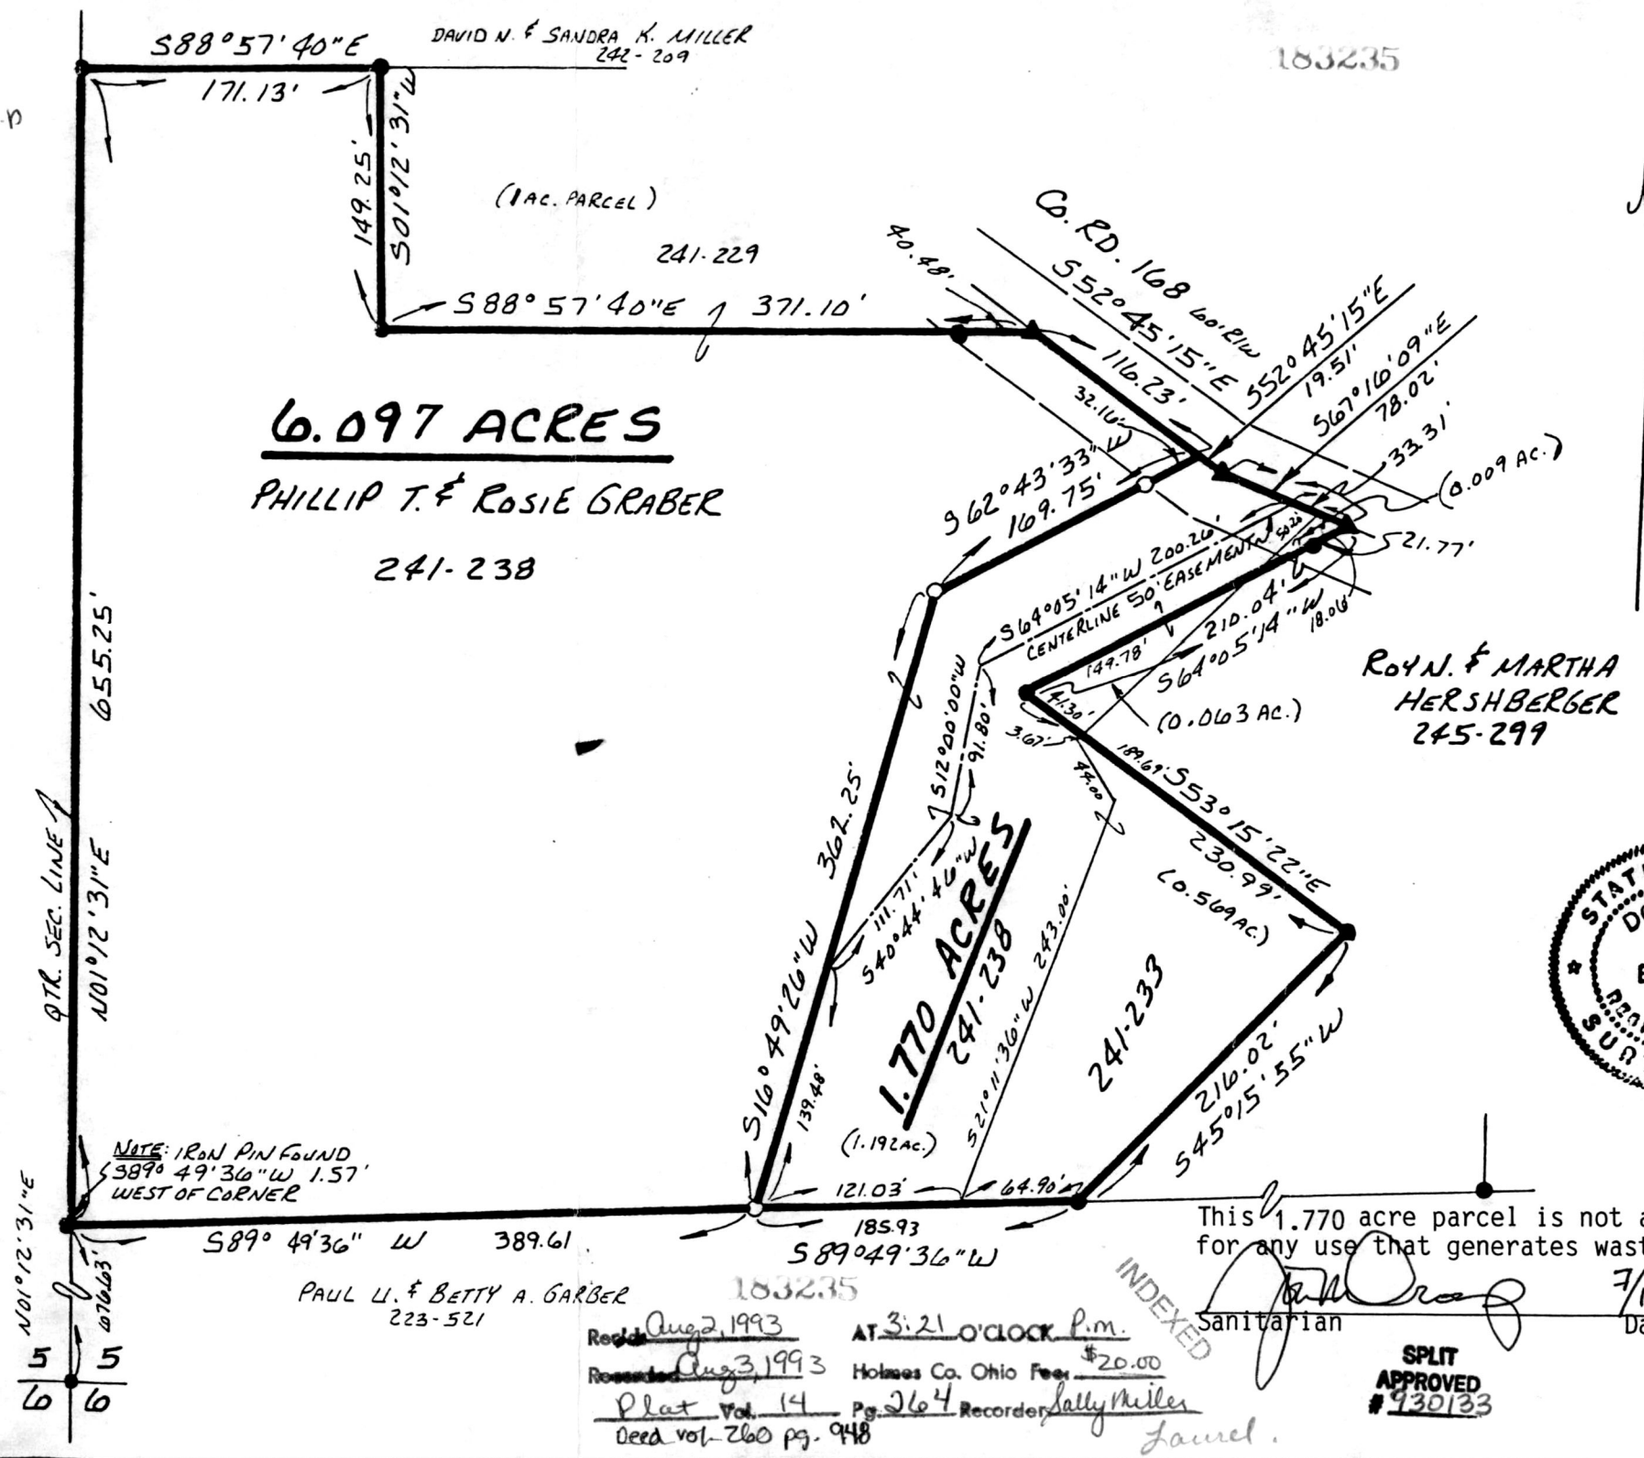

0 50 100 200

SCALE: 1" = 100'

- ▲ R.R. SPIKE FOUND
- ● IRON PIN FOUND
- ○ 5/8" RE BAR WITH I.D. CAP SET
  I.D. CAP MARKED "BAKER 6938"

REFERENCES:

PLAT VOL. 11 PAGE 2
PLAT VOL. 7 PAGE 147
PLAT VOL. 8 PAGE 74
DEED VOL. 223 PAGE 521
DEED VOL. 241 PAGE 229
DEED VOL. 241 PAGE 233
DEED VOL. 245 PAGE 299

BEARINGS FROM DEED VOL. 241 PAGE 238

STATE OF OHIO
DONALD C. BAKER
6938
REGISTERED SURVEYOR

I CERTIFY THIS SURVEY TO BE CORRECT TO THE BEST OF MY KNOWLEDGE.

Donald C Baker

DONALD C. BAKER P.S. 6938
5958 T.R. 322
MILLERSBURG, OHIO 44654
PH. (216) 674-4788

MAY 19, 1993

23293-MLS

This 1.770 acre parcel is not approved for any use that generates wastewater.

7/19/93
Sanitarian Date

183235

INDEXED

Recd Aug 2, 1993 AT 3:21 O'CLOCK P.M.
Recorded Aug 3, 1993 Holmes Co. Ohio Fee $20.00
Plat Vol. 14 Pg. 264 Recorder Sally Miller
Deed vol. 260 pg. 948

SPLIT APPROVED #930133

PLAT APPROVED 8/2/93

5 5
6 6