193878

#20.00 pd.

VOL 14 PAGE 887

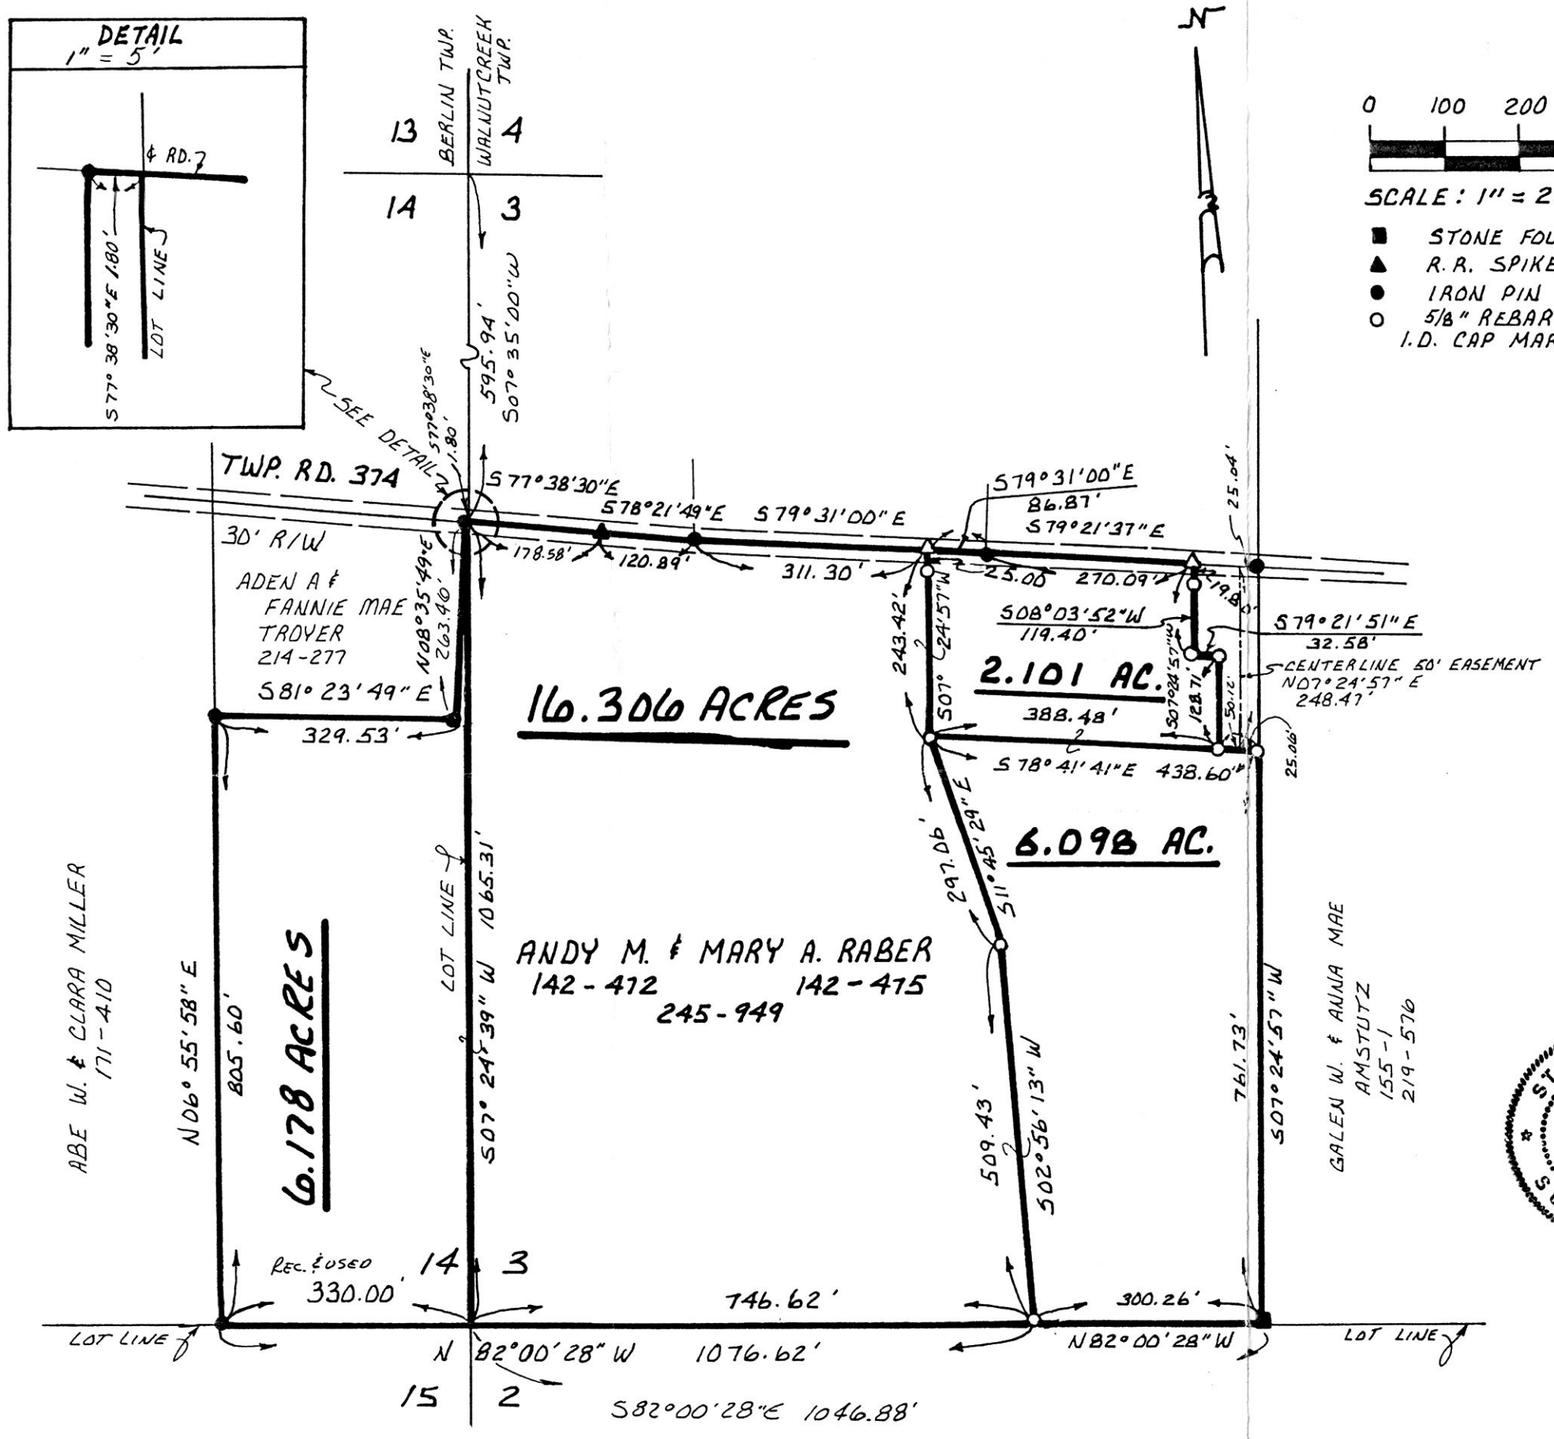

WALNUT CREEK TOWNSHIP
3RD. QTR. LOT 3
T-9N ; R-5W
HOLMES COUNTY, OHIO

BERLIN TOWNSHIP
3RD. QTR. LOT 14
T-9N ; R-5W
HOLMES COUNTY, OHIO

950160
APPROVED FOR TRANSFER ONLY
NO SUBDIVISION PLAT REQUIRED
(O.R.C. 711.001 & 711.131)
Lot(s) not for building unless approved by Board of Health.
HOLMES CO. PLANNING COMM.
By TRM Date 8-3-95

REFERENCES:

DEED VOL. 142 PAGE 472
DEED VOL. 142 PAGE 475
DEED VOL. 245 PAGE 949
DEED VOL. 214 PAGE 277
DEED VOL. 171 PAGE 410
DEED VOL. 212 PAGE 866
DEED VOL. 246 PAGE 178
DEED VOL. 155 PAGE 1
DEED VOL. 219 PAGE 576
PLAT VOL. 8 PAGE 787

BEARINGS FROM PLAT VOL. 7 PAGE 434

193878

REC'D
AT 3:07 o'clock P.m.
AUG 08 '95
Plat
VOL 14 PAGE 887
DV 269 pg 745

RECORDED
FEE #20.00
AUG 09 '95
Sally Miller RECORDER
Laurel

INDEXED

STATE OF OHIO
DONALD C. BAKER
6938
REGISTERED SURVEYOR

I CERTIFY THIS SURVEY TO BE CORRECT TO THE BEST OF MY KNOWLEDGE.

Donald C. Baker

DONALD C. BAKER P.S. 6938
5958 T.R. 322
MILLERSBURG, OHIO 44654
PH: (216) 674-4788

DECEMBER 10, 1993
REVISED DECEMBER 16, 1993

68093-BEC

PLAT APPROVED
8/4/95 B