#20.00 pd.

194597

VOL 14 PAGE 923

194597

REC'D
AT 9:26 o'clock A.M.
SEP 21 '95
Plat.
VOL 14 PAGE 923
Deed vol. 270 pg 339
Sally Miller RECORDER

RECORDED
FEE #20.00
SEP 22 '95
INDEXED
Approved S.W. Title

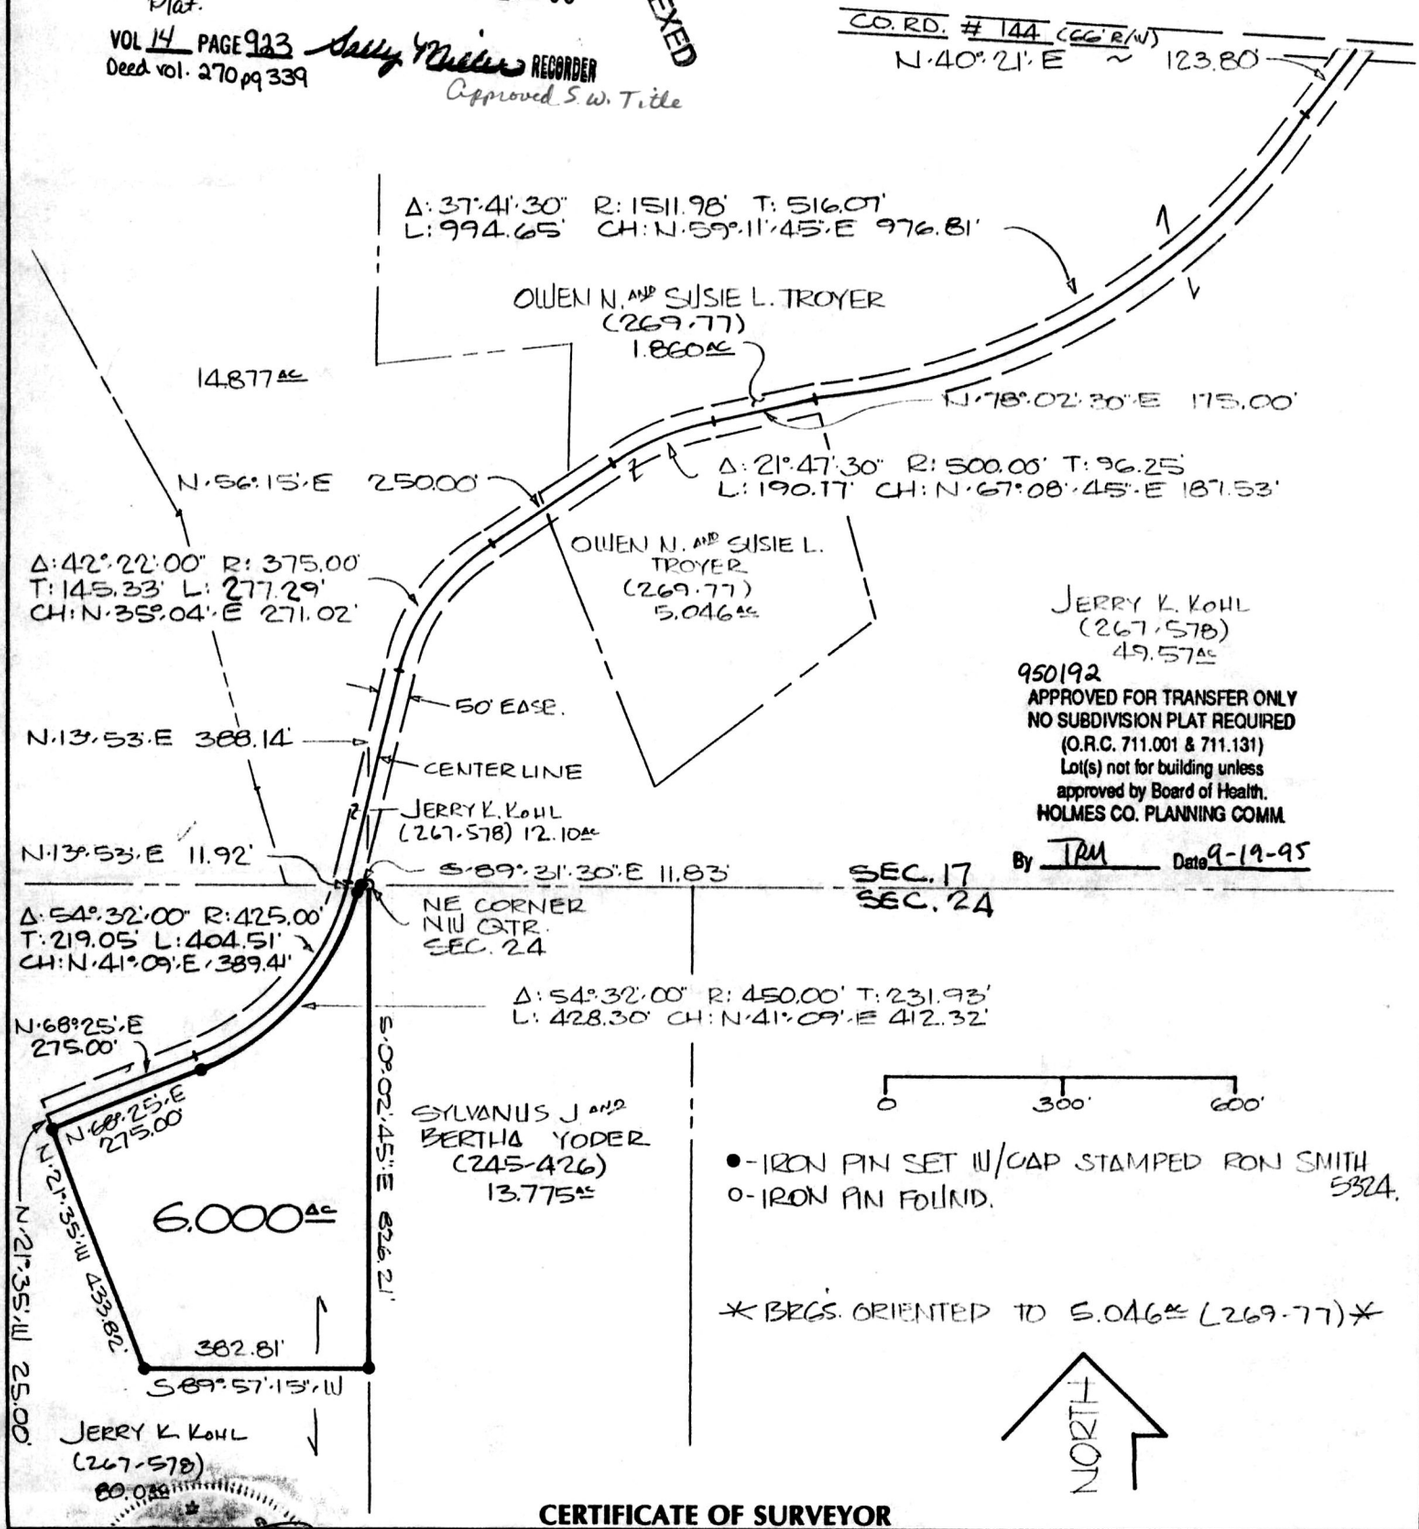

950192
APPROVED FOR TRANSFER ONLY
NO SUBDIVISION PLAT REQUIRED
(O.R.C. 711.001 & 711.131)
Lot(s) not for building unless
approved by Board of Health.
HOLMES CO. PLANNING COMM.
By JRM Date 9-19-95

● - IRON PIN SET W/CAP STAMPED RON SMITH 5324.
o - IRON PIN FOUND.

* BRGS. ORIENTED TO 5.046 Ac (269-77) *

NORTH

CERTIFICATE OF SURVEYOR

I the undersigned, hereby certify that this map is true and correct

Ronald L. Smith

REGISTERED SURVEYOR NO. 5324

Plat of Survey for

JERRY K. KOHL

Located in NW QTR. OF SEC. 24 AND SOUTH HALF OF SEC. 17, TWP. (9) WALNUT CREEK, R.4, HOLMES CO., OHIO.

Scale 1" = 300' Date AUG. 16, '95

RONALD L. SMITH
REGISTERED SURVEYOR NO. 5324
Ron Smith Surveying
4180 Murray Road N.W.
Dover, Ohio 44622
Telephone: (216) 343-4730

PLAT APPROVED 9/19/95