VOL 16 PAGE 595

0 25 50 100

SCALE: 1" = 50'

△ R.R. SPIKE SET

P.K. NAIL SET

○ 5/8" REBAR WITH I.D. CAP SET
I.D. CAP MARKED "BAKER 6938"

STATE OF OHIO
DONALD C. BAKER 6938
REGISTERED PROFESSIONAL SURVEYOR

I CERTIFY THIS SURVEY TO BE CORRECT TO THE BEST OF MY KNOWLEDGE.

Donald C. Baker

DONALD C. BAKER P.S. 6938
138 N. CLAY ST.
MILLERSBURG, OHIO 44654
PH. (330) 674-4788

NOVEMBER 10, 1997

#64297 - M.L. DAVIS
F.C.C. - J.D. DARR

VILLAGE OF LAKEVILLE
LOT 7 & PART OF LOT 8

WASHINGTON TOWNSHIP
SECTION 26; T-20N; R-15W
HOLMES COUNTY, OHIO
(SURVEYED FOR: RONALD & VICKI SWARTZ)

N

INDEXED

REFERENCES:
DEED VOL. 259 PAGE 384
" " 185 " 792
" " 190 " 919
" " 203 " 456

9700010357
Filed for Record in
HOLMES COUNTY, OH
SALLY MILLER
On 12-05-1997 At 03:54 pm.
SMALL PLAT 20.00
Vol. 16 Pg. 595 - 595
DV 281 pgs 725-727

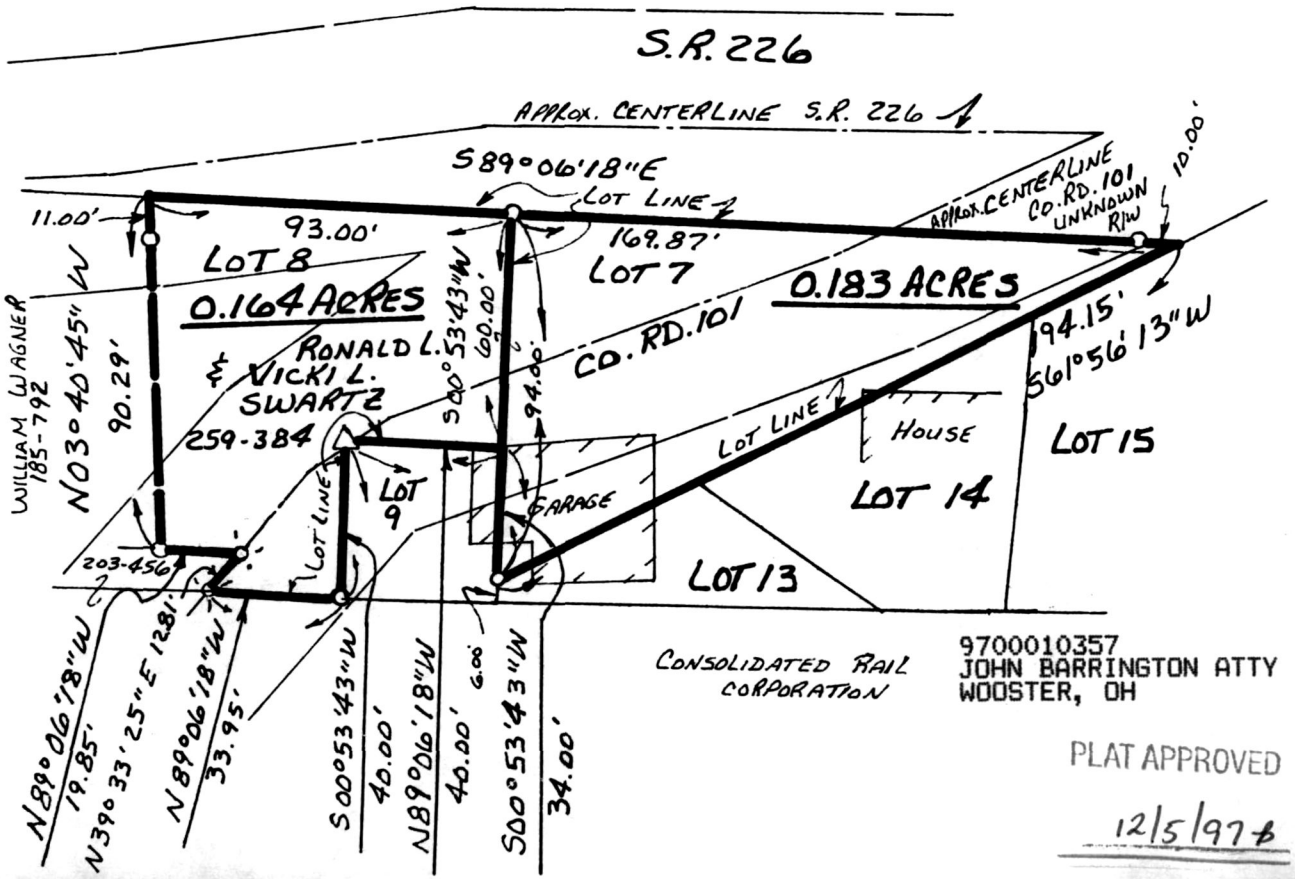

PLAT APPROVED

12/5/97