VOL 17 PAGE 15

REFERENCES:

DEED VOL. 194 PAGE 795
" " 265 " 222
" " 220 " 755
" " 244 " 807

BEARINGS FROM PLAT VOL. 10 PAGE 654

SURVEYED FOR KENT CONNER

MONROE TOWNSHIP
1 ST. QTR. LOT 21
T-9N ; R-8W
HOLMES COUNTY. OHIO

0 50 100 200
SCALE: 1" = 100'

▲ R.R. SPIKE FOUND
● IRON PIN FOUND
○ 5/8" REBAR WITH I.D. CAP SET
I.D. CAP MARKED "BAKER 6938"

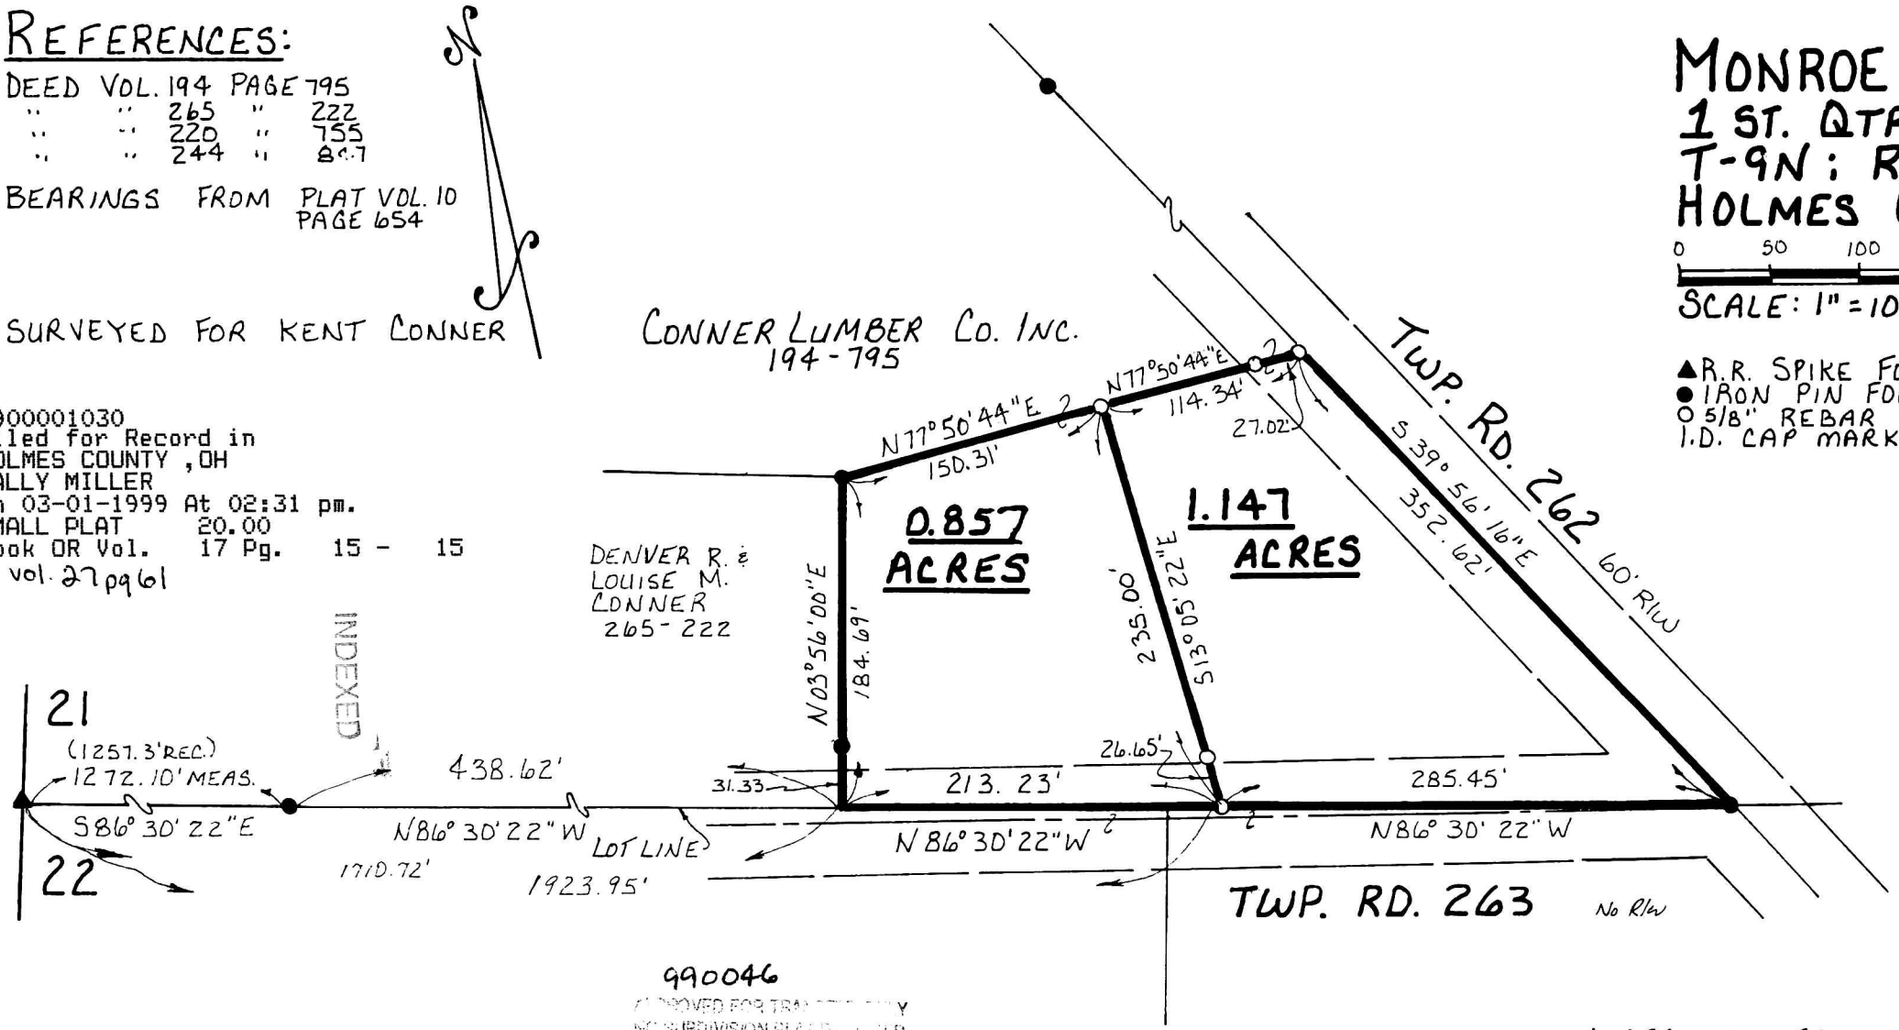

STATE OF OHIO
DONALD C. BAKER
6938
REGISTERED
PROFESSIONAL SURVEYOR

9900001030
Filed for Record in
HOLMES COUNTY, OH
SALLY MILLER
On 03-01-1999 At 02:31 pm.
SMALL PLAT 20.00
Book OR Vol. 17 Pg. 15 - 15
OR vol. 27 pg 61

9900001030
HOLMES CTY TITLE
MILLERSBURG,

990046
APPROVED FOR TRANSFER ONLY
NO SUBDIVISION PLAT REQUIRED
(O.R.C. 711.001 & 711.131)
Lot(s) not for building unless
approved by Board of Health.
HOLMES CO. PLANNING COMM.
By AO Date 2/26/99

PLAT APPROVED
3/1/99 b

I CERTIFY THIS SURVEY TO BE CORRECT TO THE BEST OF MY KNOWLEDGE.
Donald C. Baker

DONALD C. BAKER P.S. 6938
5958 T.R. 322
MILLERSBURG, OHIO 44654
PH: (330) 674-4788

JANUARY 2, 1997

74196 FJM
F.C.C - J.D. DARR