0 100 200 400

SCALE: 1" = 200'

- ■ STONE FOUND
- ● IRON PIN FOUND
- ⌀ P.K. NAIL SET
- o 5/8" REBAR WITH I.D. CAP SET I.D. CAP MARKED "BAKER 6938"

WALNUT CREEK TOWNSHIP
S.W. QTR. SECTION 5
T-9N; R-4W
HOLMES COUNTY. OHIO

(SURVEYED FOR: HAROLD J. & TILLA SUE NEUENSCHWANDER)

REFERENCES:

DEED Vol. 250 PAGE 32
" " 219 " 900

PLAT Vol. 6 PAGE 63
" " 8 " 74
" " 11 " 2

BEARINGS FROM DEED Vol. 219 PAGE 900

9900001404
Filed for Record in
HOLMES COUNTY ,OH
SALLY MILLER
On 03-23-1999 At 03:36 PM.
SMALL PLAT 20.00
Book OR Vol. 17 Pg. 38 - 38
OR vol 28 pg 254

INDEXED

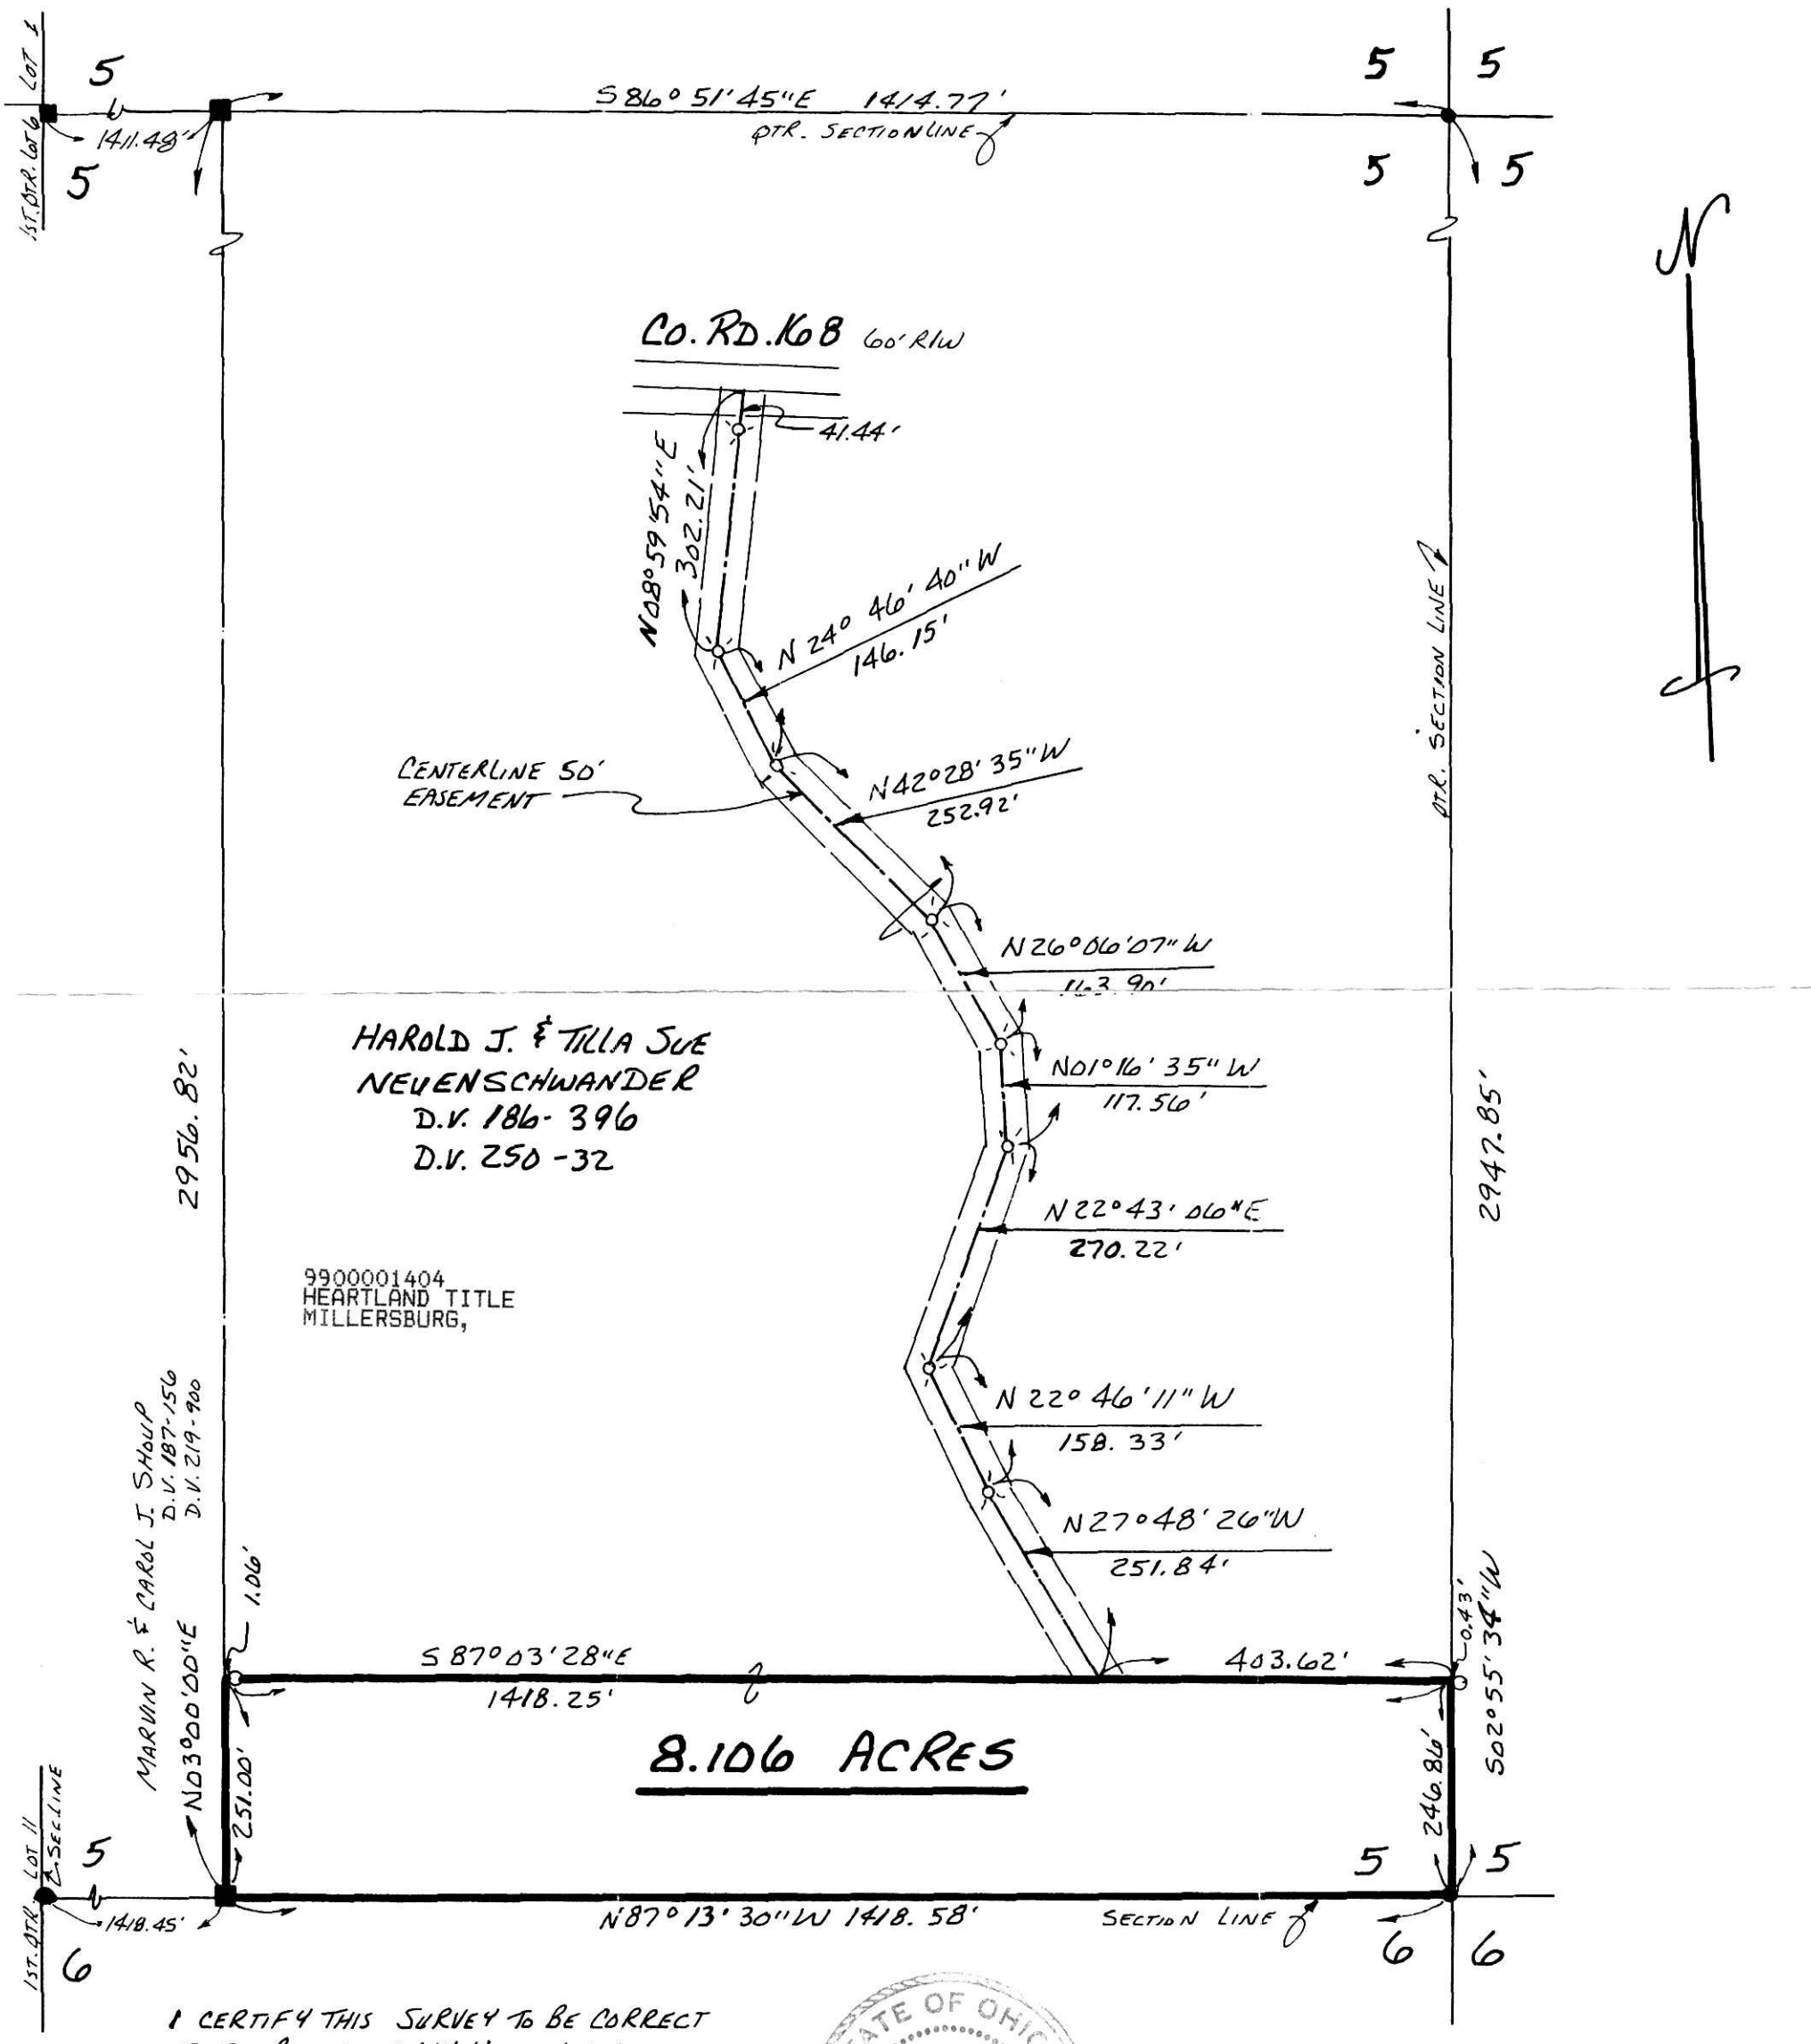

I CERTIFY THIS SURVEY TO BE CORRECT TO THE BEST OF MY KNOWLEDGE.

Donald C. Baker

DONALD C. BAKER P.S. 6938
138 N. CLAY ST.
MILLERSBURG, OHIO 44654
PH. (330) 674-4788

DECEMBER 4, 1998
#90398-M.L. DAVIS
F.C.C.- F.D. BAKER

STATE OF OHIO
DONALD C. BAKER
6938
REGISTERED
PROFESSIONAL SURVEYOR

PLAT APPROVED
1/21/99

990010
APPROVED FOR TRANSFER ONLY
NO SUBDIVISION PLAT REQUIRED
(O.R.C. 711.001 & 711.131)
Lot(s) not for building unless approved by Board of Health.
HOLMES CO. PLANNING COMM.
By _____ Date 1/21/99