VOL 17 PAGE 497

REFERENCES:

DEED VOL. 256 P. 792
DEED VOL. 132 P. 189
DEED VOL. 259 P. 72
DEED VOL. 202 P. 94
O.R. VOL. 39 P. 655
O.R. VOL. 30 P. 336
PLAT VOL. 10 P. 492
PLAT VOL. 7 P. 10

BEARINGS FROM O.R. VOL. 6 PAGE 953

● IRON PIN FOUND
○ 5/8" REBAR WITH I.D. CAP SET
I.D. CAP MARKED "BAKER 6938"
△ R.R. SPIKE FOUND

200000002103
Filed for Record in
HOLMES COUNTY ,OH
SALLY MILLER
On 05-15-2000 At 03:57 pm.
SMALL PLAT 20.00
OR Book 17 Page 497 - 497
Off. Rec. Vol. 52 Page 102, 104, & 106

INDEXED

200000002103
GARRETT M
ROACH ATTY
MILLERSBURG,

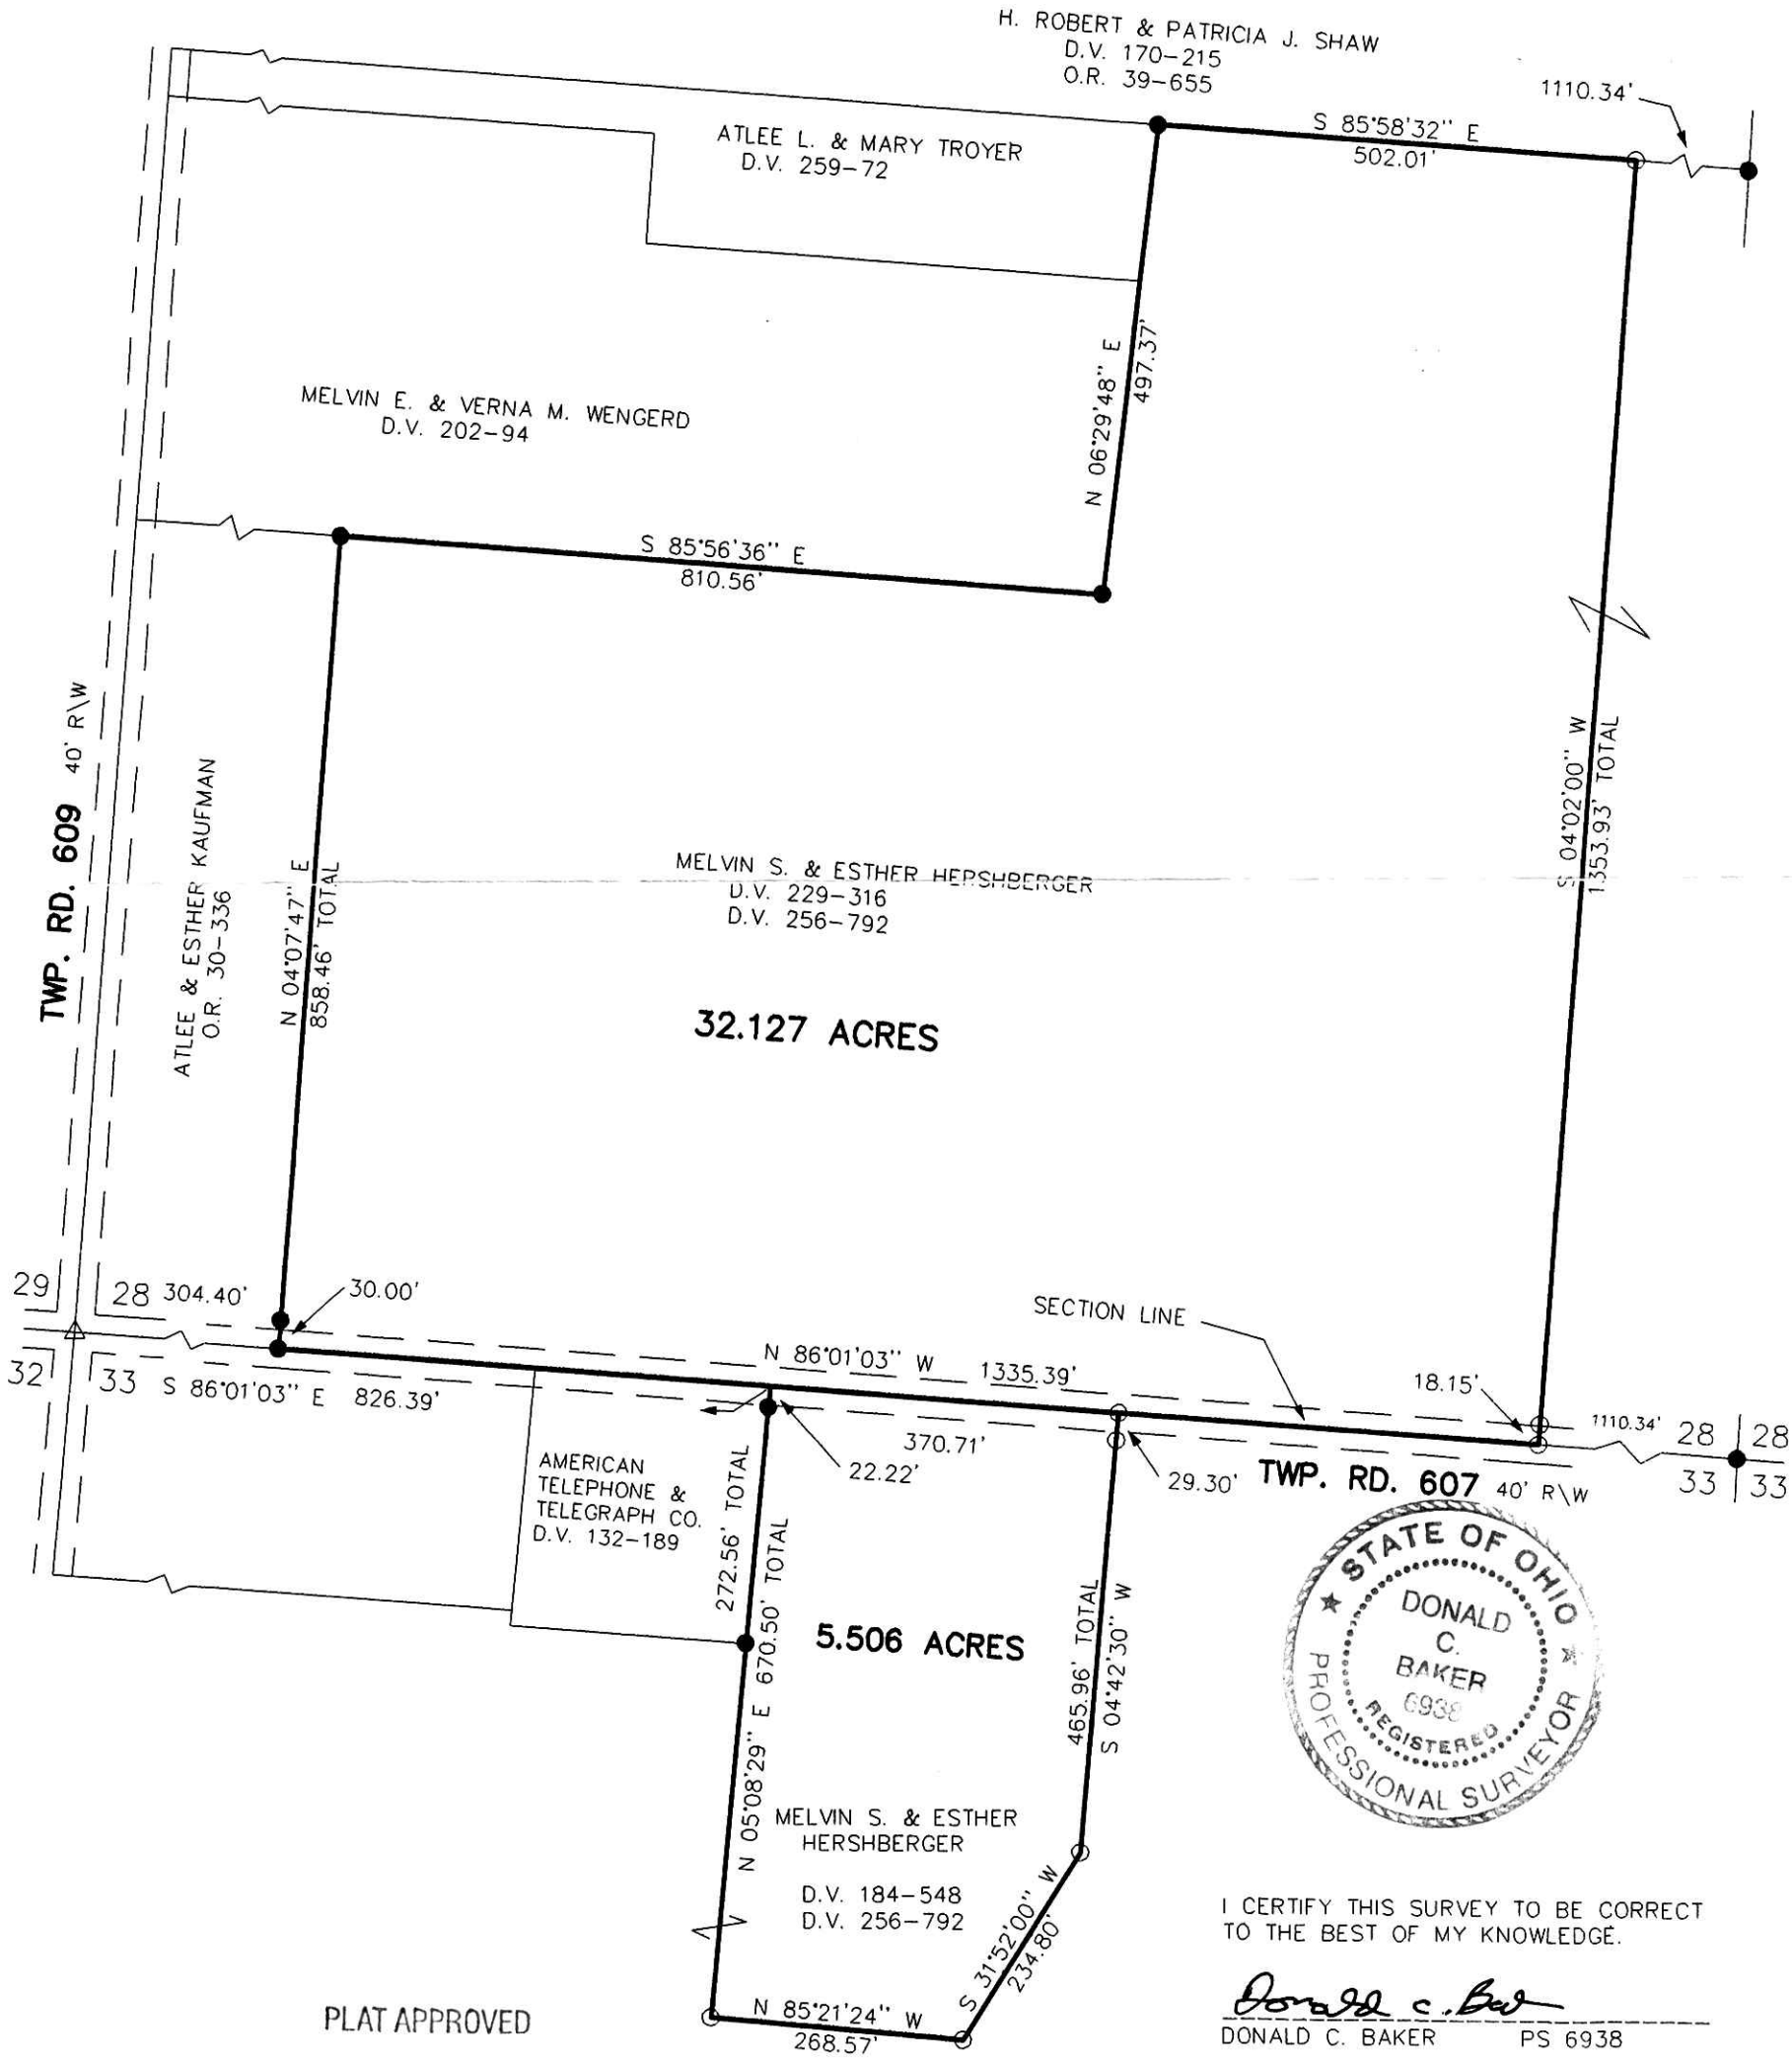

STATE OF OHIO
DONALD C. BAKER
6938
REGISTERED
PROFESSIONAL SURVEYOR

I CERTIFY THIS SURVEY TO BE CORRECT TO THE BEST OF MY KNOWLEDGE.

Donald C. Baker
DONALD C. BAKER PS 6938

DATE: APRIL 4, 2000

PLAT APPROVED

5/8/00 kz

DCB / F.C.C. - FDB/ File name: C:\JOBS\S-156-00

DONALD C. BAKER SURVEYING
138 N. CLAY ST.
MILLERSBURG, OHIO 44654
PH. 330-674-4788
FAX 330-674-6027

0 200 400
Scale 1" = 200'

LOCATED IN :
SALT CREEK TOWNSHIP
S.W. QTR. SECTION 28
N.W. QTR. SECTION 33
T-15 N; R-12 W
HOLMES COUNTY, OHIO