HEARTLAND Surveying, Inc.

Jim Shamp
5210 T.R. 257 MILLERSBURG, OH 44654
PH: 330-674-4698

SURVEY			DATE
WAYNE R. GERIG			AUGUST 14, 1997
STATE: OHIO	COUNTY: HOLMES	TWP.: RICHLAND	RNG.: 9 W
TWP.: 8 N	SECTIONS 14 & 17	RTT 970502.CRD 970930.PL	

I CERTIFY THIS TO BE A TRUE PLAT OF A FIELD SURVEY COMPLETED ON AUGUST 14, 1997:

JIM SHAMP, REG. SUR. NO. S-6088

STATE OF OHIO — JIM SHAMP 6088 — REGISTERED PROFESSIONAL SURVEYOR

VOL 17 PAGE 770

CURVE	RADIUS	TANGENT	LENGTH	DELTA	DEGREE	CHORD	CH.BEARING
A	1860.08'	333.87'	660.70'	20°21'05"	3°04'49"	657.23'	S 08°20'51"W
B	2458.98'	232.86'	464.33'	10°49'09"	2°19'48"	463.64'	S 17°08'30"W
C	2268.81'	289.38'	575.66'	14°32'15"	2°31'31"	574.12'	S 04°27'47"W
D	1860.08'	15.87'	31.73'	0°58'39"	3°04'49"	31.73'	S 02°19'01"E

200100006200 INDEXED
Filed for Record in
HOLMES COUNTY ,OH
SALLY MILLER
01-24-2001 02:03 pm.
PLAT MED 21.60
OR Book 17 Page 770 - 770
OR vol 166 page 393

NORTH

BEARINGS ARE TO AN ASSUMED MERIDIAN AND ARE USED TO DENOTE ANGULAR MEAS. ONLY.

200 0 200 400 600
GRAPHIC SCALE – FEET 1" = 200'

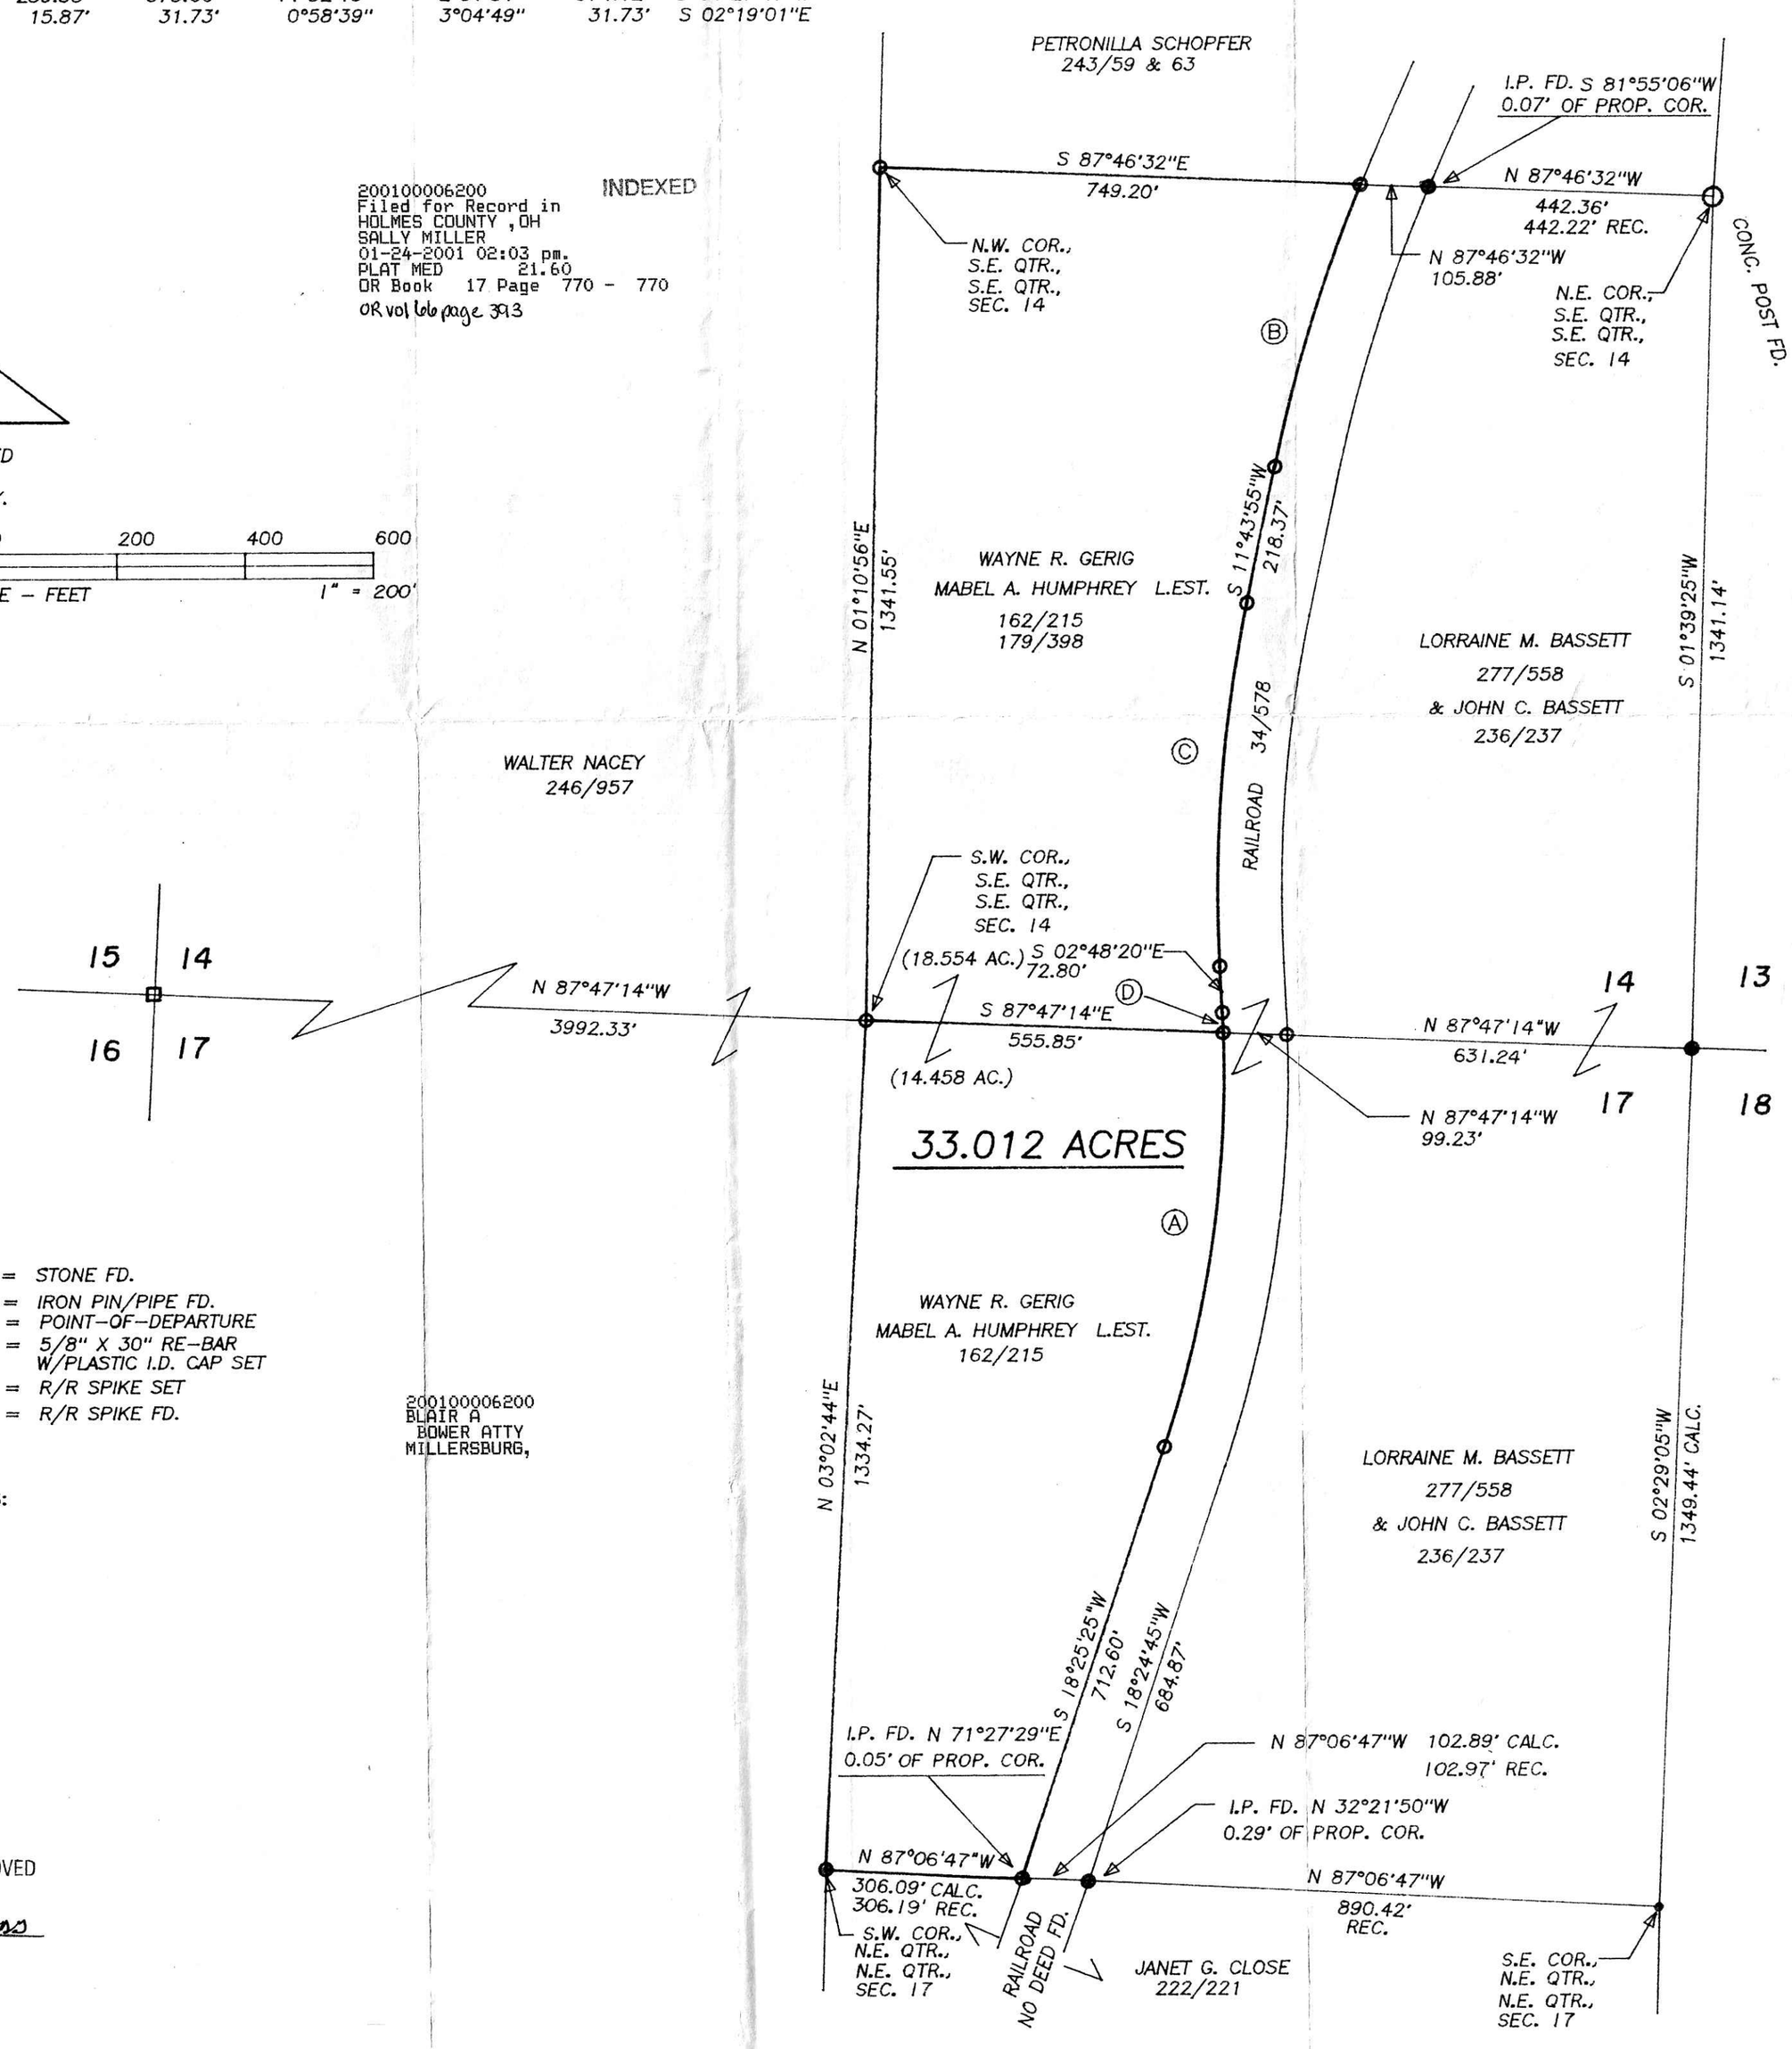

LEGEND:
- □ = STONE FD.
- ● = IRON PIN/PIPE FD.
- ∘ = POINT-OF-DEPARTURE
- ○ = 5/8" X 30" RE-BAR W/PLASTIC I.D. CAP SET
- ⊠ = R/R SPIKE SET
- △ = R/R SPIKE FD.

200100006200
BLAIR A
BOWER ATTY
MILLERSBURG,

REFERENCE DOCUMENTS:
TAX MAPS
DEEDS AS SHOWN
SURVEY PLATS:
9/205
14/966
S.R. 3/63
RAILROAD PLANS

PLAT APPROVED

11/17/2000 DS