0 100 200 400

SCALE: 1" = 200'

- ■ STONE FOUND
- ● IRON PIN FOUND
- △ R.R. SPIKE SET
- ○ 5/8" RE BAR WITH I.D. CAP SET
  I.D. CAP MARKED "BAKER 6938"

PAGE 44
VOL 18

REFERENCES:

DEED VOL. 267 PAGE 213
" " 247 " 851
" " 262 " 341

O.R. VOL. 63 PAGE 90

BEARINGS FROM PLAT VOL. 10 PAGE 505

STATE OF OHIO
DONALD C. BAKER 6938 REGISTERED PROFESSIONAL SURVEYOR

I CERTIFY THIS SURVEY TO BE CORRECT TO THE BEST OF MY KNOWLEDGE.

Donald C. Baker

DONALD C. BAKER P.S. 6938
DONALD C. BAKER SURVEYING
138 N. CLAY ST.
MILLERSBURG, OHIO 44654
PH. 330-674-4788

JUNE 7, 2001

#44401 - M.L. DAVIS
F.C.C. - F.D. BAKER

HARDY TOWNSHIP
N.E. QTR. SECTION 24
T-9N; R-6W
HOLMES COUNTY, OHIO

(SURVEYED FOR: GARY F. & EUGENE R. FORCE)

N

INDEXED

200100009914
Filed for Record in
HOLMES COUNTY, OH
SALLY MILLER
08-10-2001 11:35 am.
SMALL PLAT 20.00
OR Book 18 Page 44 - 44
OR vol 84 pgs 119+121

200100009914
CRITCHFIELD...
& JOHNSTON ATTYS
MILLERSBURG,

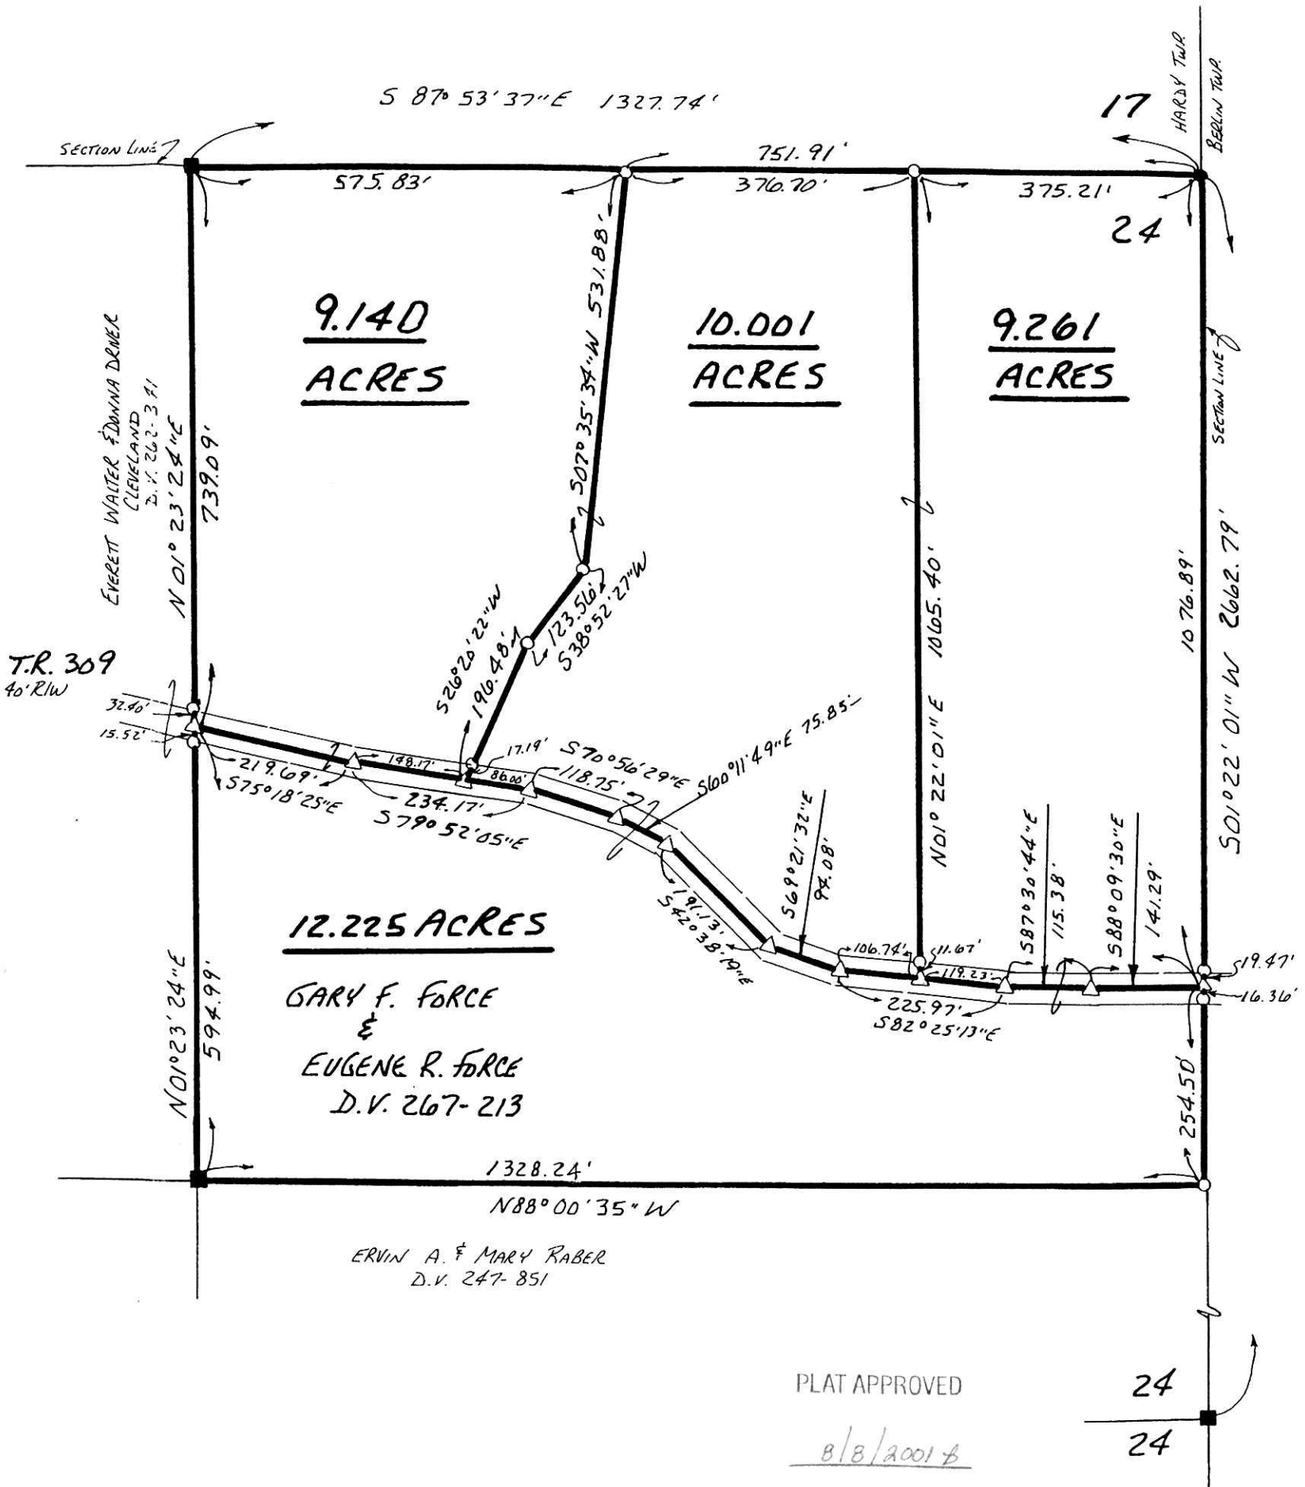

PLAT APPROVED

8/8/2001

24
24