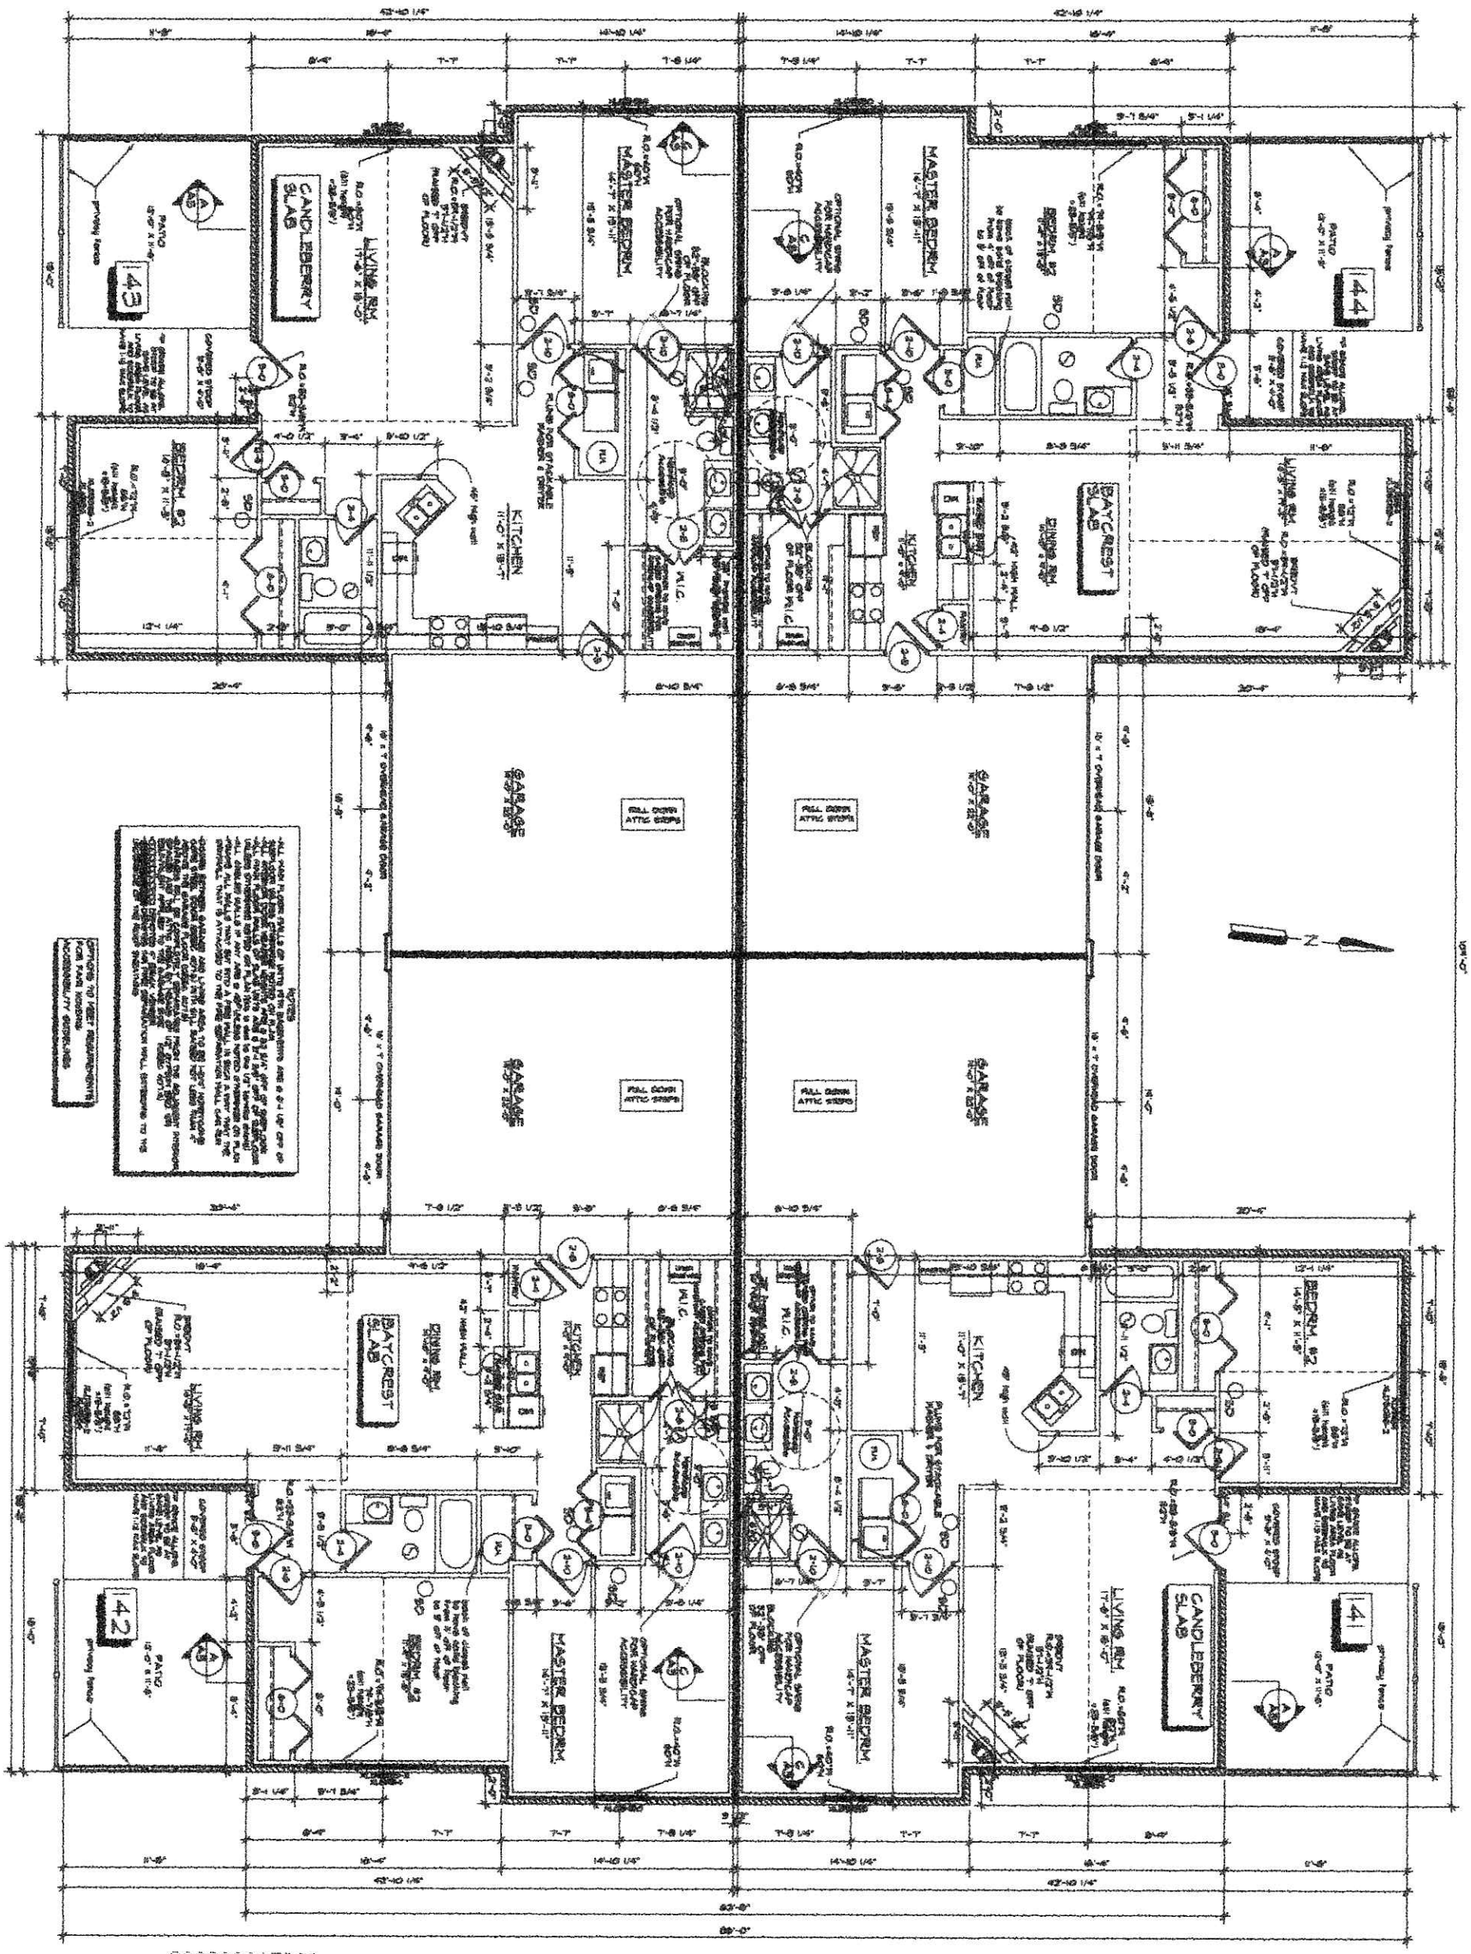

200200015901
Filed for Record in
HOLMES COUNTY ,OH
SALLY MILLER
05-10-2002 03:46 pm.
SMALL PLAT 20.00
OR Book 18 Page 287 - 287

200200015901
JOHN T
KEATING ATTY
WOOSTER, OH

INDEXED

SHEET 3 OF 6

PICKET PLACE----BERLIN, OHIO----4 UNIT CONDO #144

MAIN FLOOR PLAN----SCALE: 1/4"=1'

WEAVER CUSTOM HOMES----WOOSTER, OHIO 44691----(330) 264-5444