MECHANIC TOWNSHIP
3RD. QTR., LOTS 2 & 3
T-8 N; R-6 W
HOLMES COUNTY, OHIO
SURVEYED FOR: NORMAN HERSHBERGER

200200018143
Filed for Record in
HOLMES COUNTY ,OH
SALLY MILLER
09-12-2002 02:55 pm.
PLAT MED 21.60
OR Book 18 Page 381 - 381
OR vol 122 page 640

200200018143
MILLER &
MAST ATTYS
MILLERSBURG,

VOL 18 PAGE 381

0 100 200
Scale 1" = 100'

■ STONE FOUND
● 5/8" REBAR FOUND UNLESS OTHERWISE NOTED
○ 5/8" REBAR WITH I.D. CAP SET I.D. CAP MARKED "BAKER 6938"

REFERENCES:

O.R. VOL. 56 PAGES 730 & 732
O.R. VOL. 94 PAGE 750
PLAT VOL. 11 PAGE 90
PLAT VOL. 17 PAGE 598
PLAT VOL. 18 PAGE 138

BEARINGS FROM PLAT VOL. 11 PAGE 90

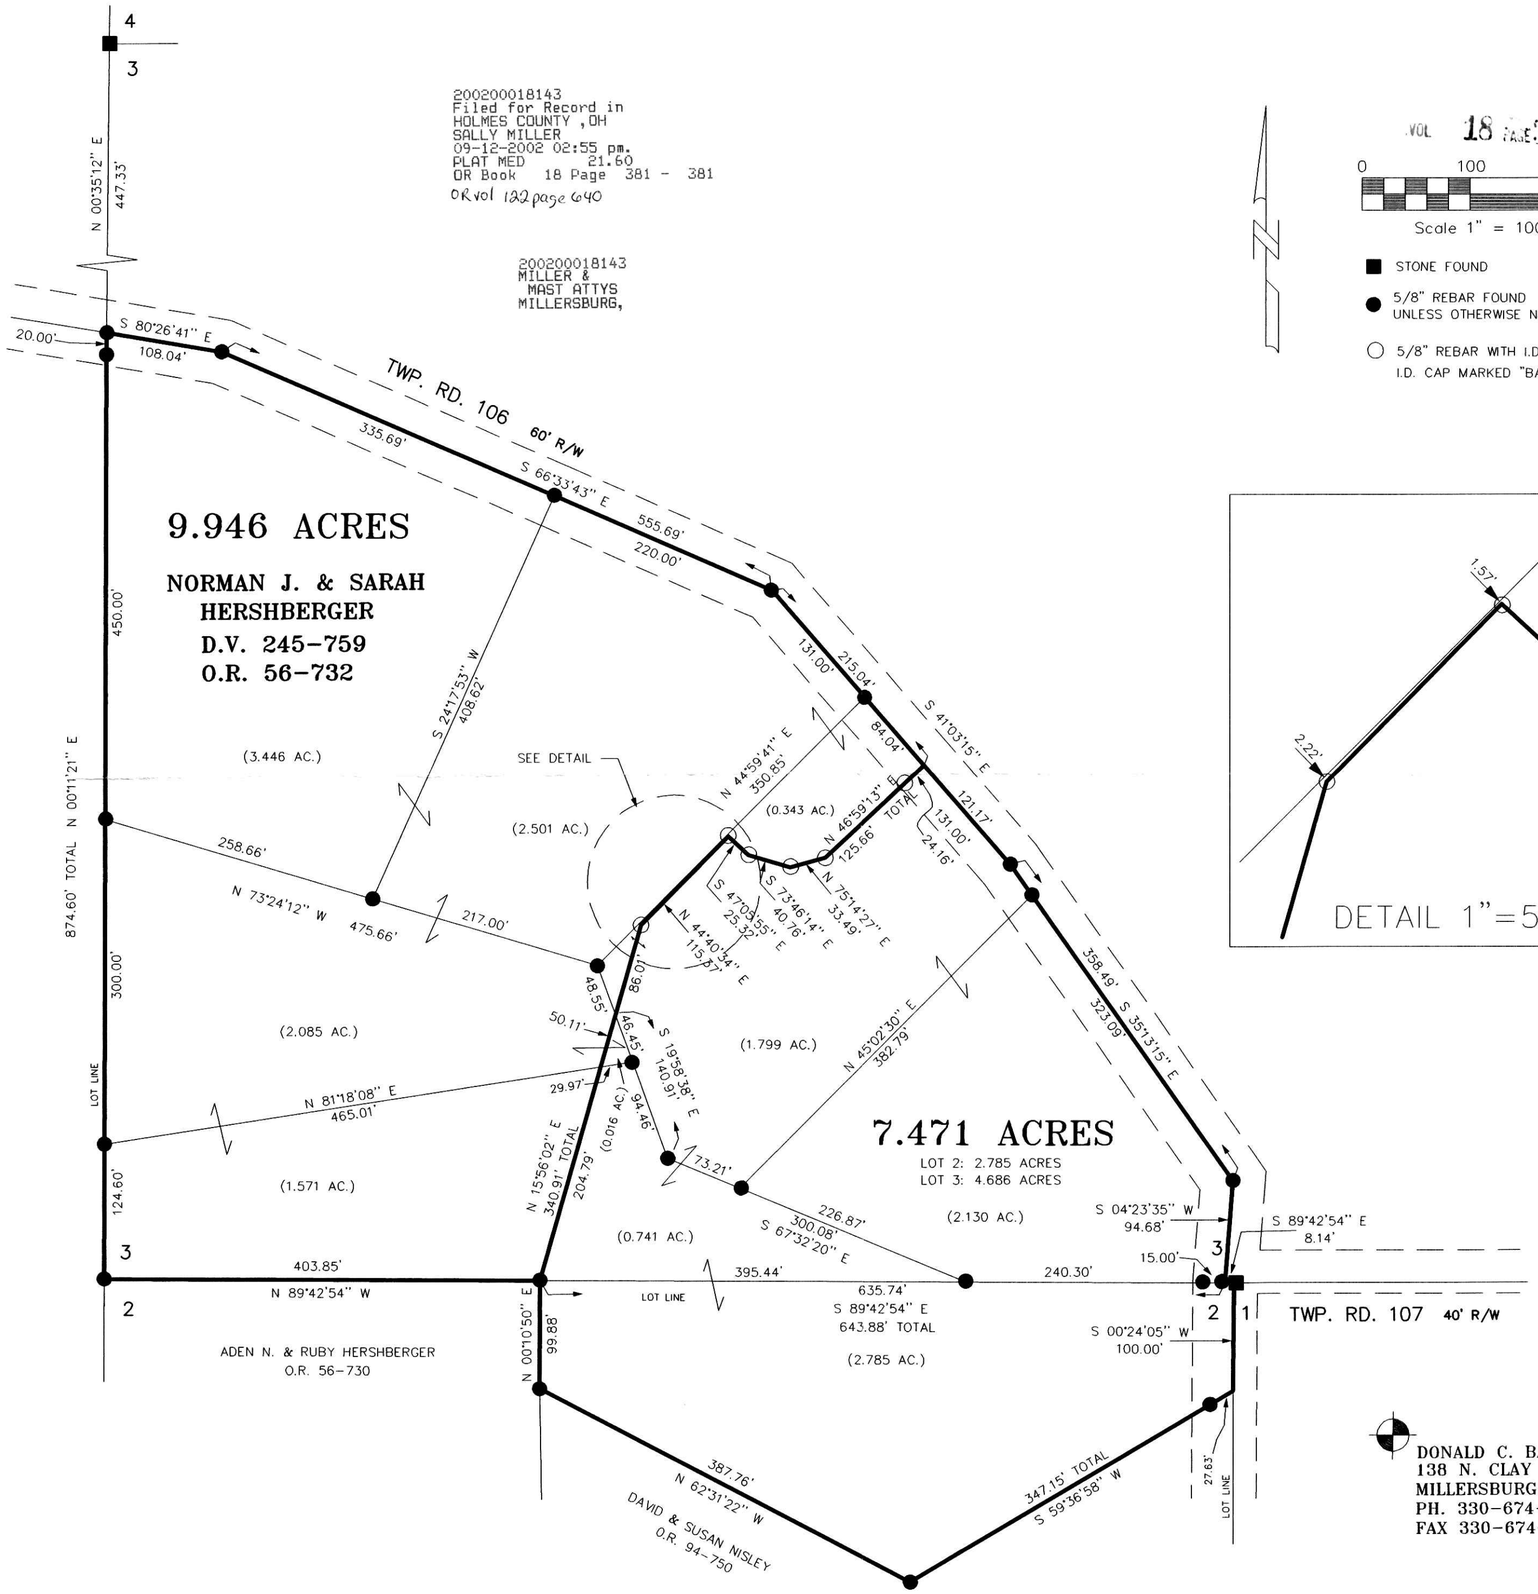

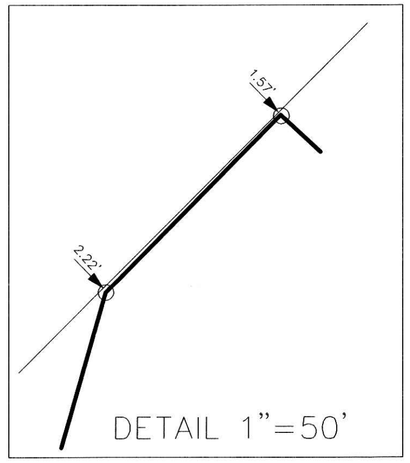

STATE OF OHIO
DONALD C. BAKER 6938
REGISTERED PROFESSIONAL SURVEYOR

I CERTIFY THIS SURVEY TO BE CORRECT TO THE BEST OF MY KNOWLEDGE.

DONALD C. BAKER P.S. 6938

AUG. 16, 2002 FDB/FCC

File Name: C:\JOBS1\S-556-02\ERZ

DONALD C. BAKER SURVEYING
138 N. CLAY ST.
MILLERSBURG, OHIO 44654
PH. 330-674-4788
FAX 330-674-6027

PLAT APPROVED

9/10/2002