Instrument Book Page PR-3
200400030543 OR 19 68

200400030543
Filed for Record in
HOLMES COUNTY ,OH
SALLY MILLER
05-13-2004 At 03:11 pm.
SMALL PLAT 40.00
OR Book 19 Page 68 - 68
OR vol 172 page 736

0 200 400

SCALE: 1"=200'

● 5/8" REBAR FOUND UNLESS OTHERWISE NOTED

○ 5/8" REBAR WITH I.D. CAP SET I.D. CAP MARKED "BAKER 6938"

PRAIRIE TOWNSHIP
N.W. QTR. SECTION 6
T-13 N; R-13 W
HOLMES COUNTY, OHIO

SURVEYED FOR: OWEN YODER

REFERENCES

DEED VOL. 205 PAGE 181
PLAT VOL. 11 PAGE 71
PLAT VOL. 12 PAGE 710

BEARINGS FROM PLAT VOL 11 PAGE 71

040078

APPROVED FOR TRANSFER ONLY
NO SUBDIVISION PLAT REQUIRED
(O.R.C. 711.001 & 711.131)
Lot(s) not for building unless approved by Board of Health.
HOLMES CO. PLANNING COMM.
By AC Date 5/12/04

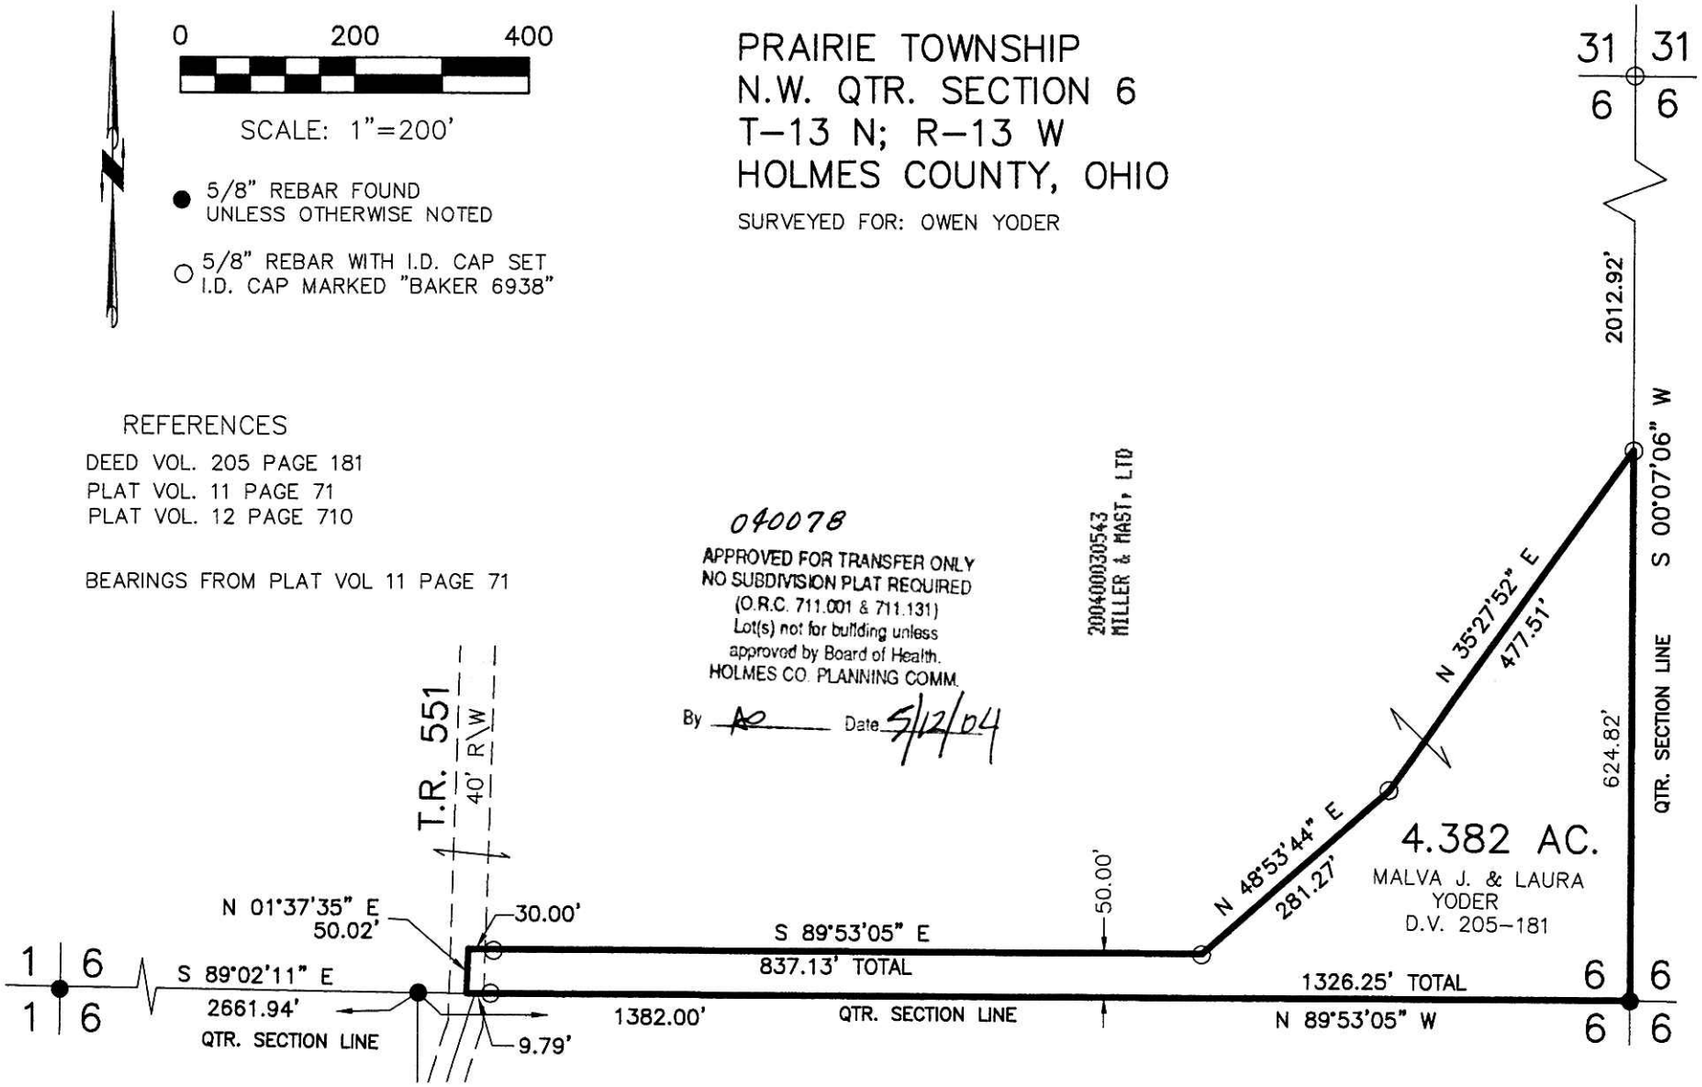

STATE OF OHIO
DONALD C. BAKER 6938
REGISTERED PROFESSIONAL SURVEYOR

I CERTIFY THIS SURVEY TO BE CORRECT TO THE BEST OF MY KNOWLEDGE.

Donald C Baker

DONALD C. BAKER P.S. 6938
DATE: APRIL 19, 2004

KES\AEG
File Name: WORK2\S-202-04

DONALD C. BAKER SURVEYING
138 N. CLAY ST.
MILLERSBURG, OHIO, 44654
PH. 330-674-4788
FAX. 330-674-6027

PLAT APPROVED

5/13/2004