Instrument Book Page
200400033518 OR 19 228

VOL 0019 PAGE 228

VILLAGE OF WALNUT CREEK
PART OF LOTS 47 & 48
LOTS 49 & 50

WALNUT CREEK TOWNSHIP
N.W. QTR. SECTION 20
T-9 N, R-5 W
HOLMES COUNTY, OHIO

SURVEYED FOR: RUTH SCHLABACH

(RESURVEY)

REFERENCES
DEED VOL. 236 PAGE 339
DEED VOL. 258 PAGE 415
DEED VOL. 270 PAGE 305

BEARINGS FROM A SURVEY
BY DONALD G. LONG
DATED AUGUST 25, 1987

0 40 80

Scale 1" = 40'

▲ R.R. SPIKE FOUND

● 5/8" REBAR FOUND

○ 5/8" REBAR WITH ID CAP SET
ID CAP MARKED "BAKER 6938"

200400033518
Filed for Record in
HOLMES COUNTY ,OH
SALLY MILLER
10-28-2004 At 03:18 pm.
SMALL PLAT 40.00
OR Book 19 Page 228 - 228
OR vol 176 page 35

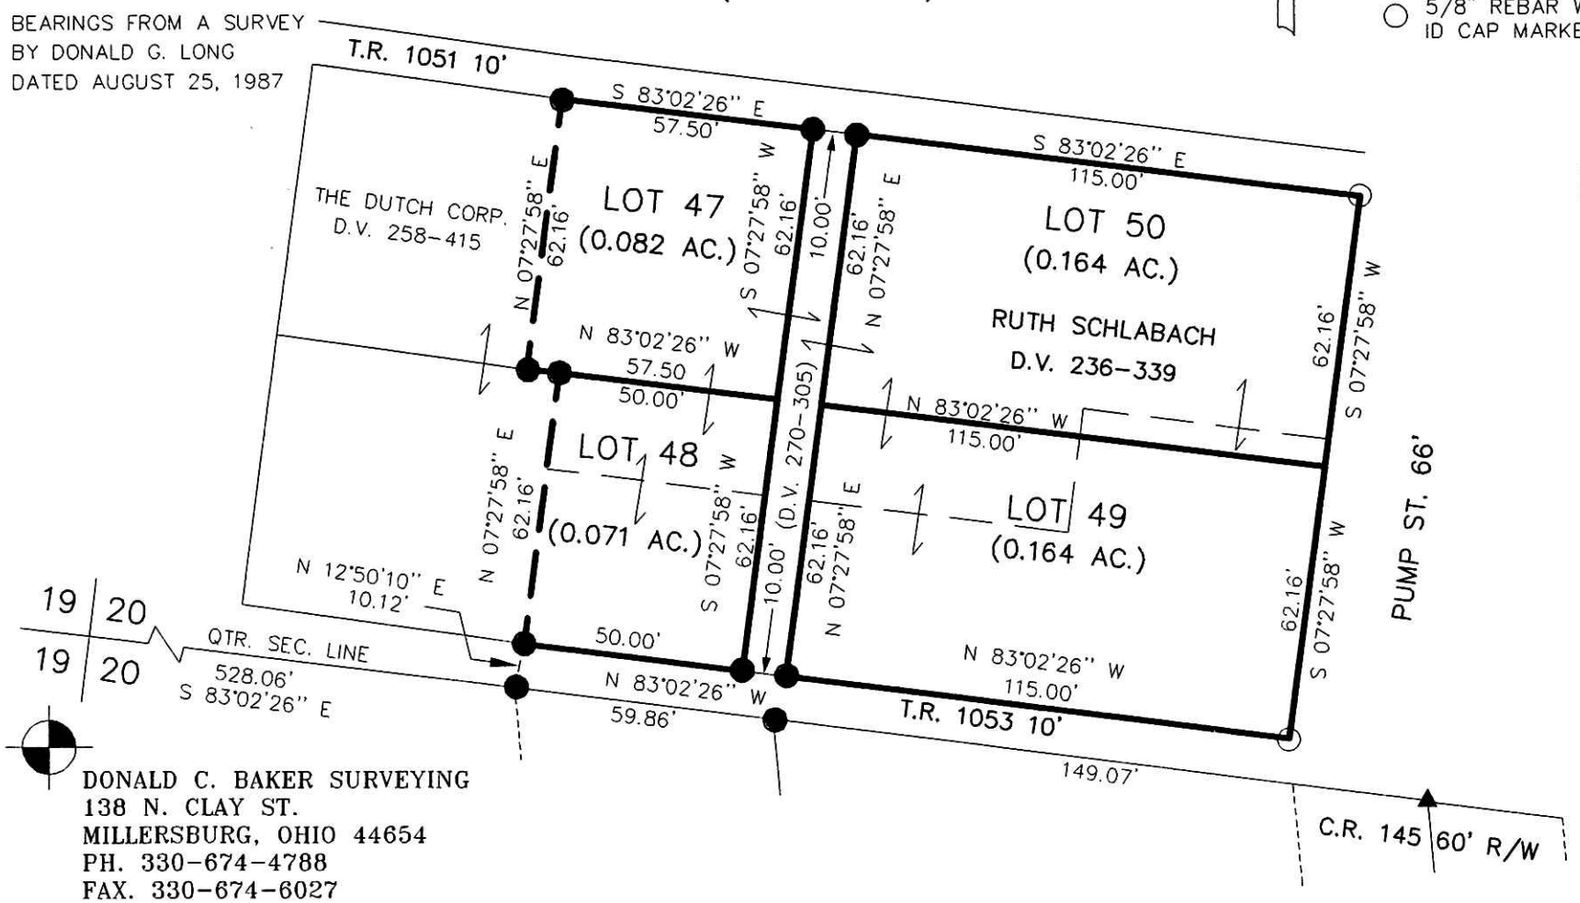

200400033518
CRITCHFIELD, CRITCHFIELD
& JOHNSTON, LTD

STATE OF OHIO
JAMIE
D.
DARR
7755
REGISTERED
PROFESSIONAL SURVEYOR

I CERTIFY THIS SURVEY TO BE CORRECT
TO THE BEST OF MY KNOWLEDGE.

JAMIE D. DARR P.S. 7755
DATE: SEPTEMBER 28, 2004

JDD\AEG
File Name: C:\JOBS1\S-638-04\MLD

DONALD C. BAKER SURVEYING
138 N. CLAY ST.
MILLERSBURG, OHIO 44654
PH. 330-674-4788
FAX. 330-674-6027

PLAT APPROVED

10/25/2004