200400034253
PAUL A
MILLER LAW
MILLERSBURG, OH

VOL 0019 PAGE 268

Instrument Book Page
200400034253 OR 19 268

200400034253
Filed for Record in
HOLMES COUNTY ,OH
SALLY MILLER
12-09-2004 At 10:49 am.
SMALL PLAT 40.00
OR Book 19 Page 268 - 268
orv 176 page 3250

PLAT APPROVED
11/29/2004

MECHANIC TOWNSHIP
2ND. QTR., LOT 23
T-8 N; R-6 W
HOLMES COUNTY, OHIO

SURVEYED FOR: THELMA BALL

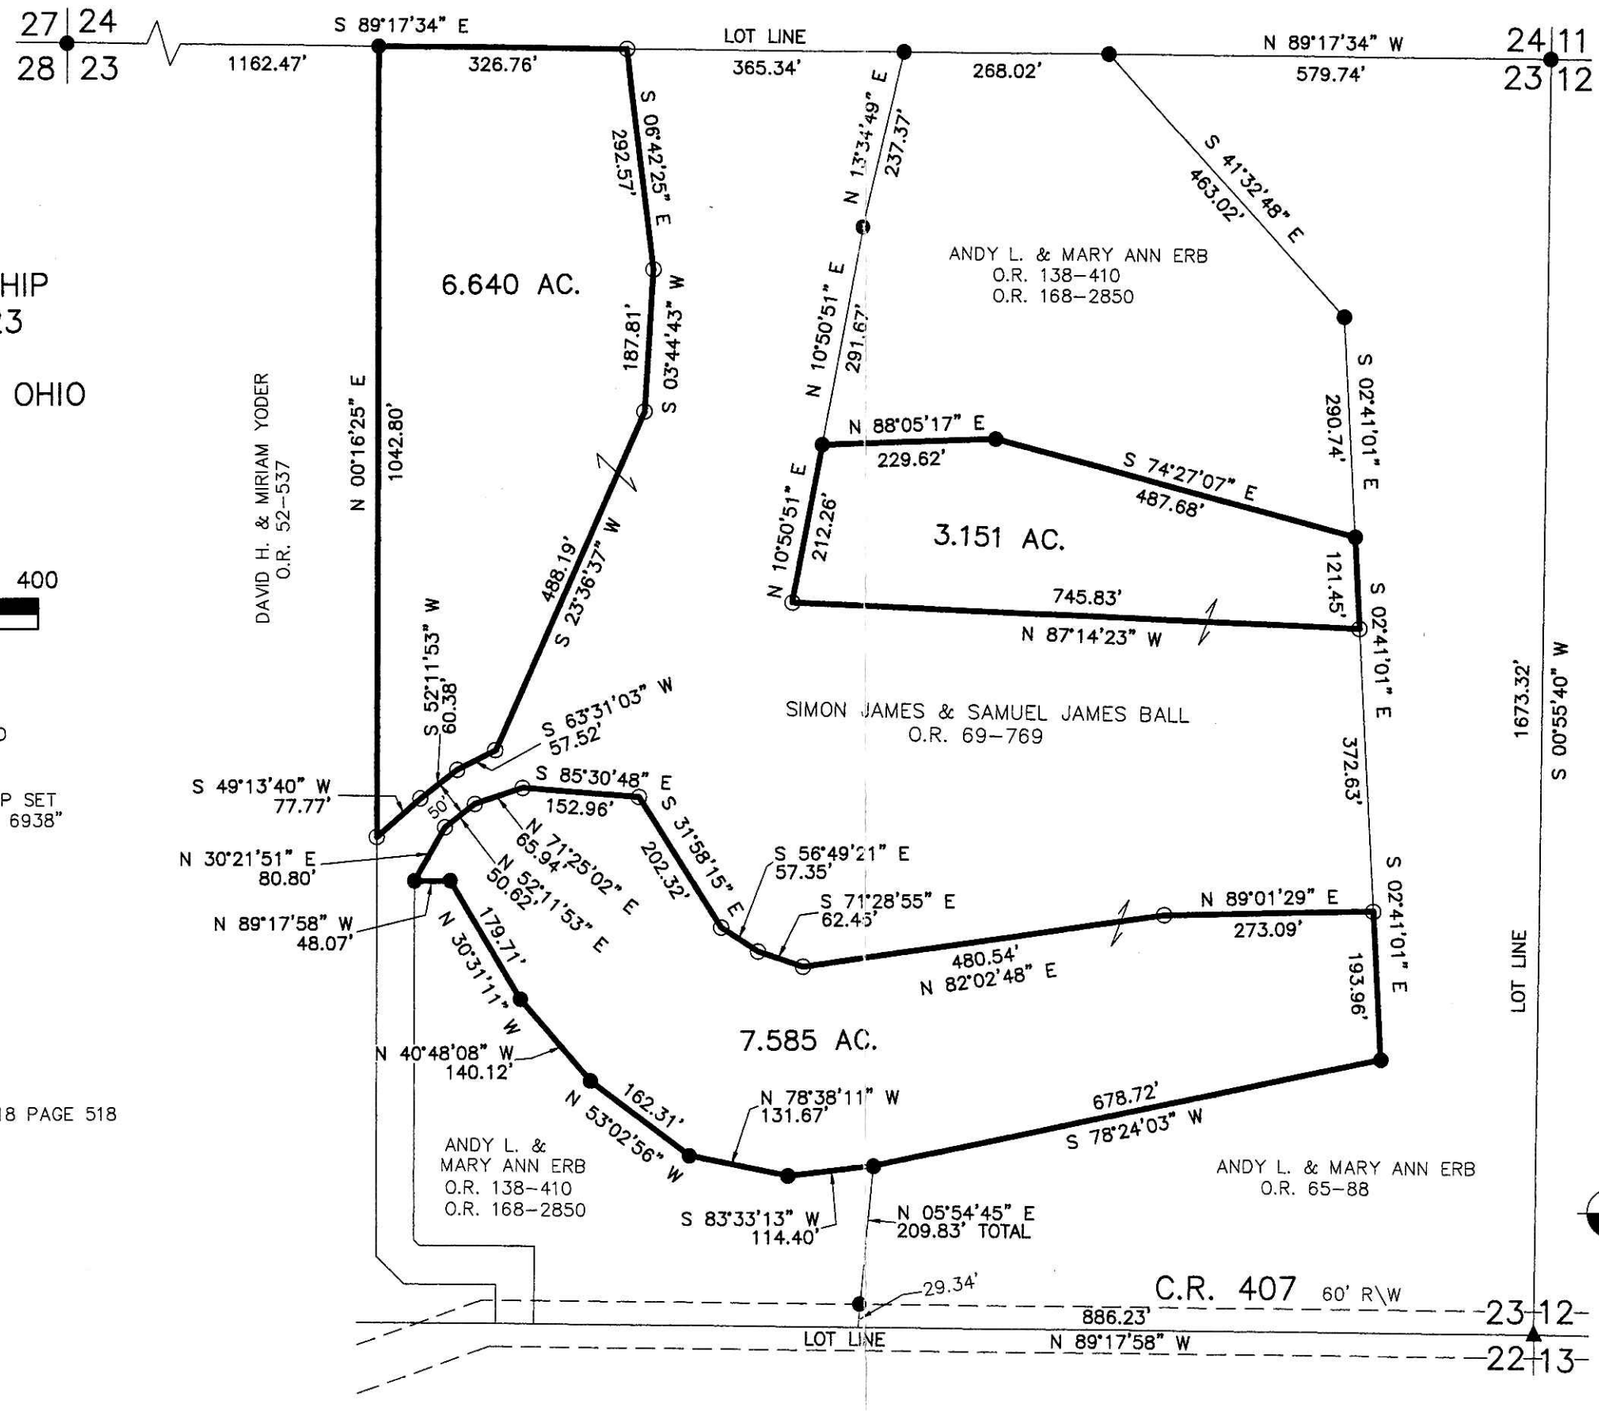

0 200 400

SCALE: 1"=200'

- ● 5/8" REBAR FOUND UNLESS OTHERWISE NOTED
- ▲ R.R. SPIKE FOUND
- ○ 5/8" REBAR WITH I.D. CAP SET I.D. CAP MARKED "BAKER 6938"

REFERENCES

O.R. VOL. 69 PAGE 769
O.R. VOL. 52 PAGE 537
O.R. VOL. 65 PAGE 88
O.R. VOL. 168 PAGE 2850

PLAT VOL. 17 PAGE 747
PLAT VOL. 17 PAGE 506
PLAT VOL. 18 PAGE 518

BEARINGS FROM PLAT VOL 18 PAGE 518

STATE OF OHIO
DONALD C. BAKER 6938
REGISTERED PROFESSIONAL SURVEYOR

I CERTIFY THIS SURVEY TO BE CORRECT TO THE BEST OF MY KNOWLEDGE.

DONALD C. BAKER P.S. 6938
DATE: OCT. 11, 2004

KES\ERZ
File Name: WORK2\S-716-04

DONALD C. BAKER SURVEYING
138 N. CLAY ST.
MILLERSBURG, OHIO, 44654
PH. 330-674-4788
FAX. 330-674-6027