Instrument Book Page
200500036737 OR 19 392

VOL 0019 PAGE 392

200500036737
Filed for Record in
HOLMES COUNTY ,OH
SALLY MILLER
05-18-2005 At 09:20 am.
SMALL PLAT 40.00
OR Book 19 Page 392 - 392
ORV 180 page 662

200500036737
HOLMES COUNTY TITLE
MILLERSBURG, OH 44654

PAINT TOWNSHIP
N.E. & N.W. QTRS. SECTION 5
T–14 N; R–11 W
HOLMES COUNTY, OHIO

SURVEYED FOR: IVAN A. MILLER

REFERENCES

O.R. VOL. 2 PAGE 442
O.R. VOL. 134 PAGE 96
PLAT VOL. 16 PAGE 643
PLAT VOL. 18 PAGE 631

BEARINGS FROM PLAT VOL 16 PAGE 643

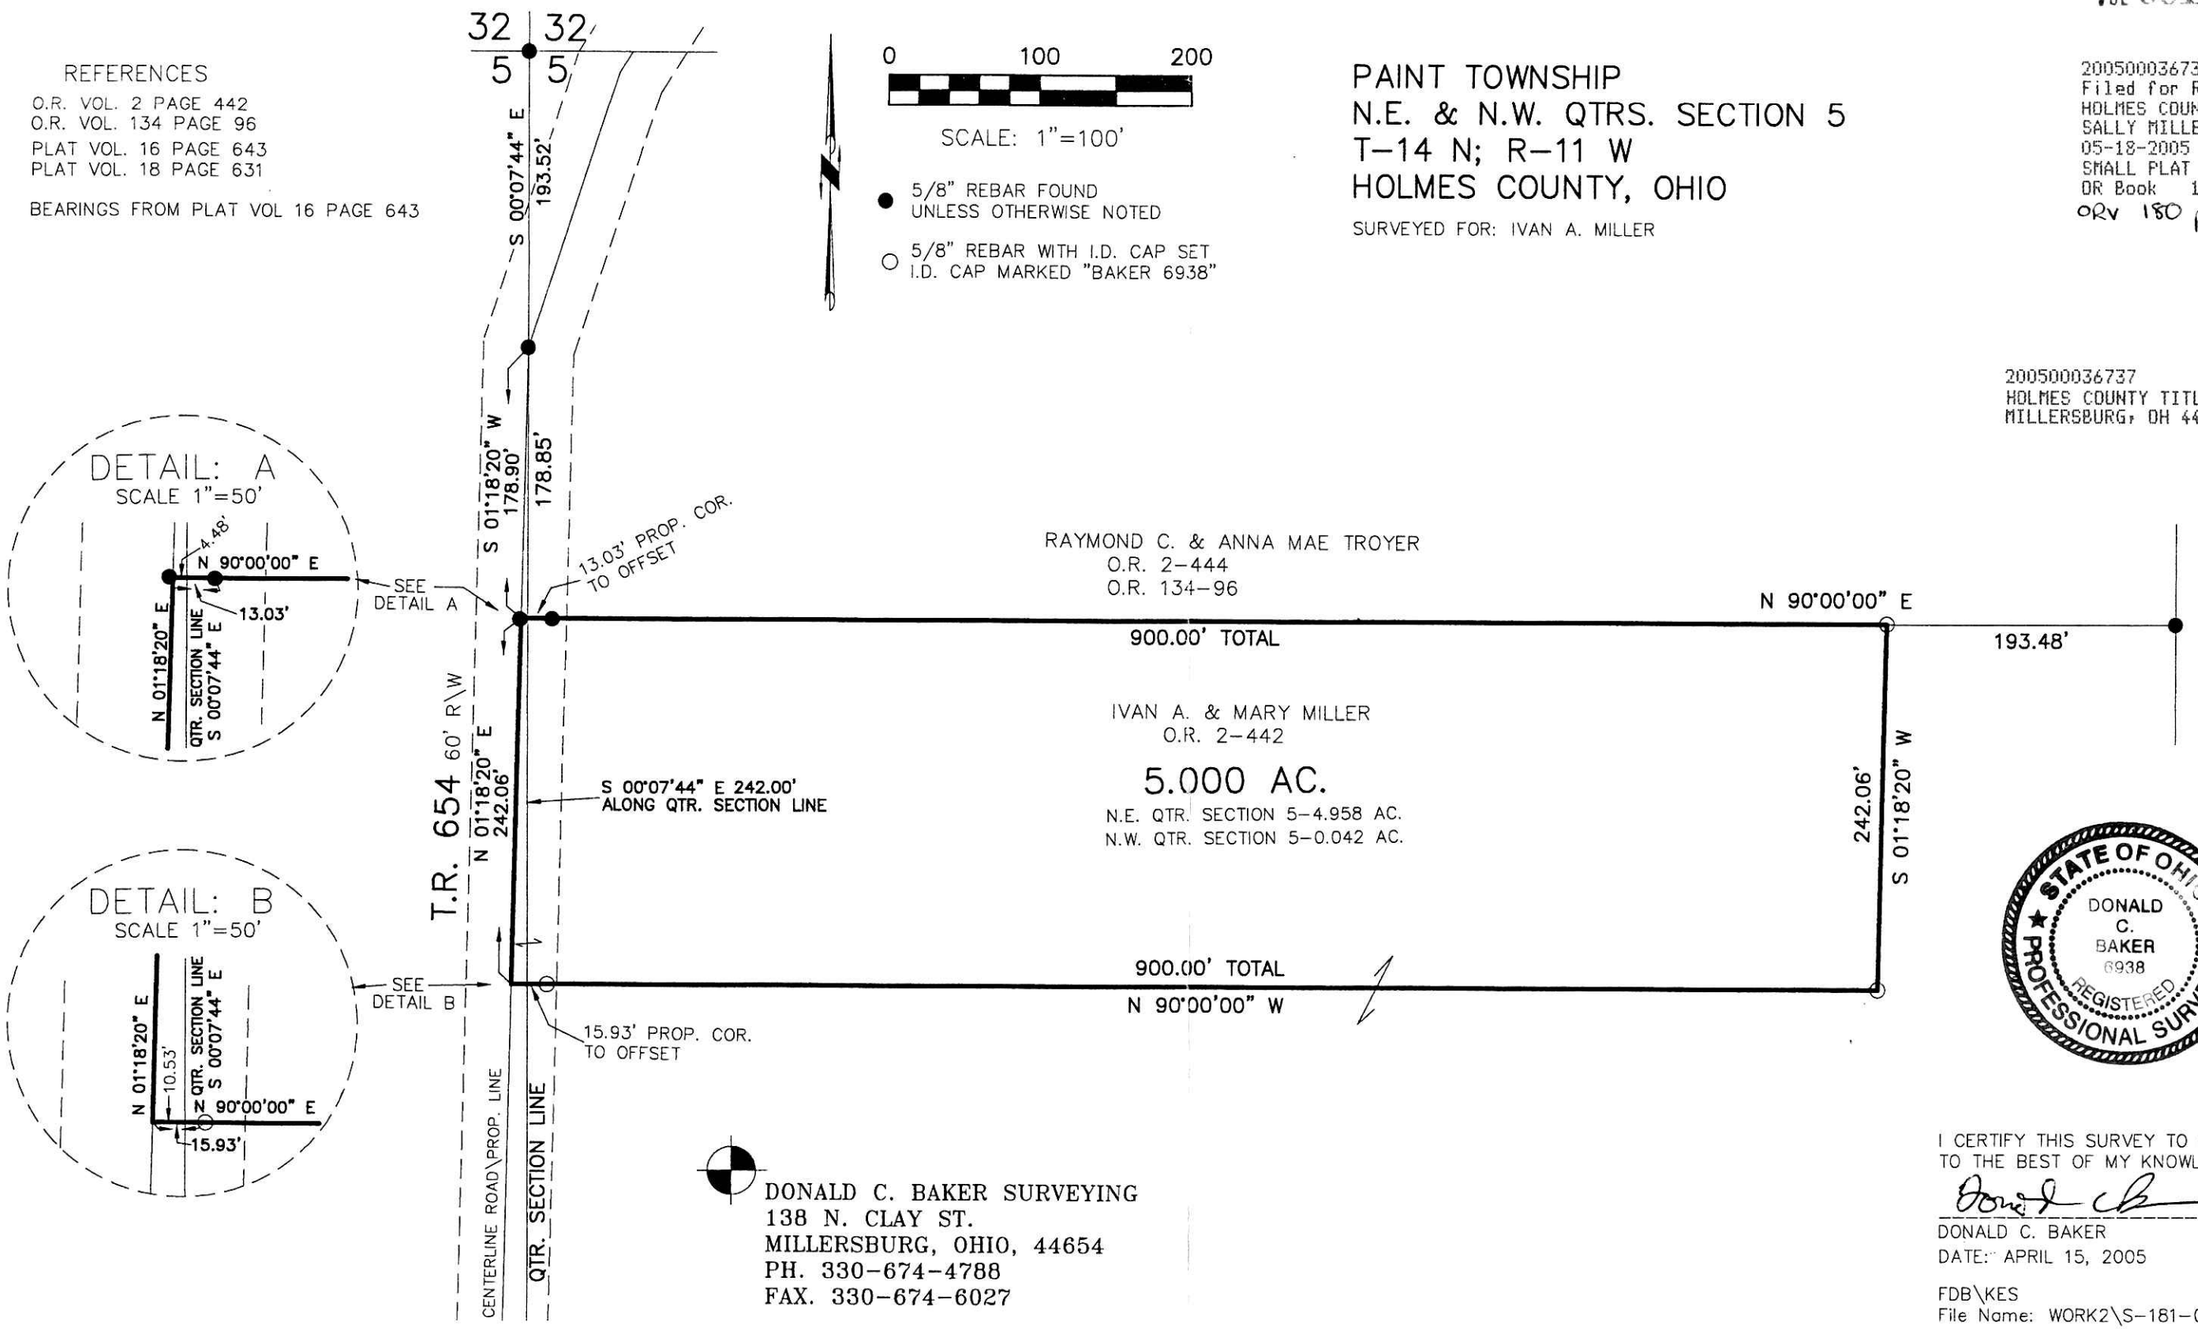

STATE OF OHIO
DONALD C. BAKER 6938
REGISTERED PROFESSIONAL SURVEYOR

DONALD C. BAKER SURVEYING
138 N. CLAY ST.
MILLERSBURG, OHIO, 44654
PH. 330–674–4788
FAX. 330–674–6027

I CERTIFY THIS SURVEY TO BE CORRECT TO THE BEST OF MY KNOWLEDGE.

DONALD C. BAKER P.S. 6938
DATE: APRIL 15, 2005

FDB\KES
File Name: WORK2\S–161–05

PLAT APPROVED

5/16/2005