Instrument Book Page
200500036806 OR 19 396

VOL 0019 PAGE 396

VILLAGE OF MILLERSBURG
PART OF LOT 401 (FKA PART OF OUTLOT 10)
PART OF OUTLOT 30
HOLMES COUNTY, OHIO

SURVEYED FOR: VILLAGE OF MILLERSBURG

REFERENCES

DEED VOL. 39 PAGE 356
DEED VOL. 93 PAGE 82
DEED VOL. 157 PAGE 29
DEED VOL. 180 PAGE 747
DEED VOL. 242 PAGES 216 & 706
DEED VOL. 3248 PAGE 224

BEARINGS FROM DEED VOL. 248 PAGE 224

20 0 20

Scale 1" = 20'

● 5/8" REBAR FOUND UNLESS OTHERWISE NOTED

○ 5/8" REBAR WITH ID CAP SET ID CAP MARKED "BAKER 6938"

200500036806
Filed for Record in
HOLMES COUNTY ,OH
SALLY MILLER
05-20-2005 At 11:41 am.
SMALL PLAT 40.00
OR Book 19 Page 396 - 396
ORV 180 Page 1001

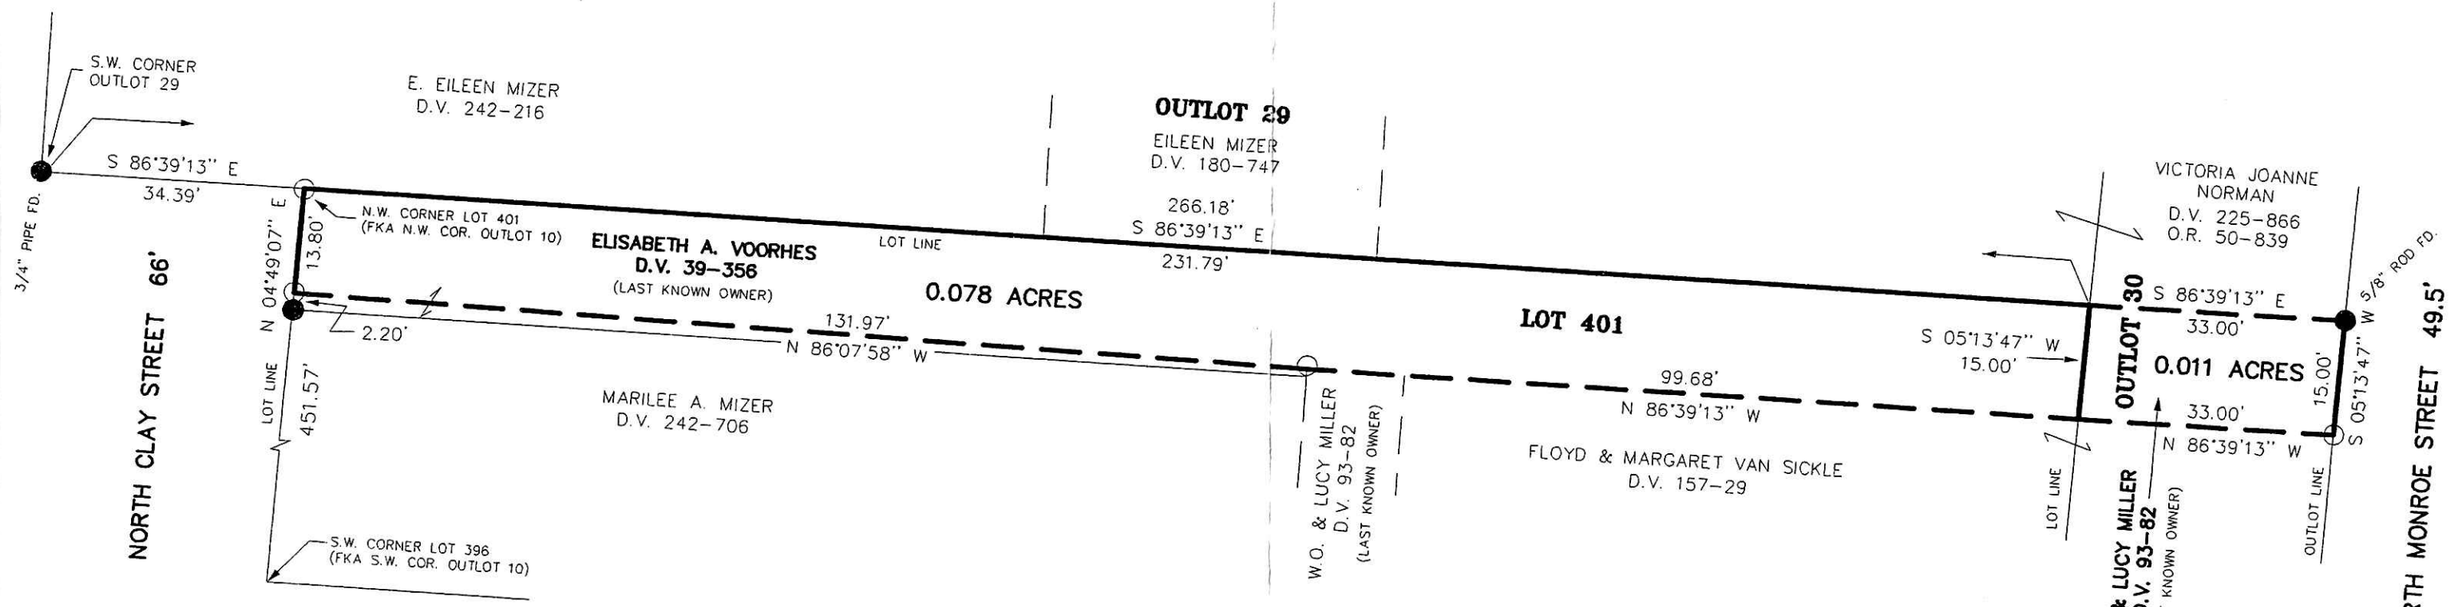

200500036806
MILLERSBURG VILLAGE
MILLERSBURG, OH 44654

I CERTIFY THIS SURVEY TO BE CORRECT TO THE BEST OF MY KNOWLEDGE.

JAMIE D. DARR P.S. 7755
DATE: OCT. 31, 2003
REVISED: MARCH 24, 2005 (18405)
JDD\ALG
File Name: C:\JOBS1\S-795-03

STATE OF OHIO
JAMIE D. DARR 7755
REGISTERED
PROFESSIONAL SURVEYOR

PLAINTIFF'S EXHIBIT
B

PLAT APPROVED
4/27/05

DONALD C. BAKER SURVEYING
138 N. CLAY ST.
MILLERSBURG, OHIO 44654
PH. 330-674-4788
FAX. 330-674-6027

B