VILLAGE OF BERLIN
PART OF OUTLOT 13

BERLIN TOWNSHIP
N.W. QTR. SECTION 15
T-9 N; R-5 W
HOLMES COUNTY, OHIO

SURVEYED FOR: MAST PHARMACY

REFERENCES

DEED VOL. 74 PAGE 287
DEED VOL. 118 PAGE 160
O.R. VOL. 67 PAGE 453
O.R. VOL. 66 PAGE 235

PLAT VOL. 17 PAGE 767

BEARINGS FROM PLAT VOL 17 PAGE 767

0 30 60

SCALE: 1"=30'

● 5/8" REBAR FOUND UNLESS OTHERWISE NOTED

○ 5/8" REBAR WITH I.D. CAP SET I.D. CAP MARKED "BAKER 6938"

200500036864
Filed for Record in
HOLMES COUNTY, OH
SALLY MILLER
05-24-2005 At 02:12 pm.
SMALL PLAT 40.00
OR Book 19 Page 400 - 400
ORV 180 page 1282 + 1284

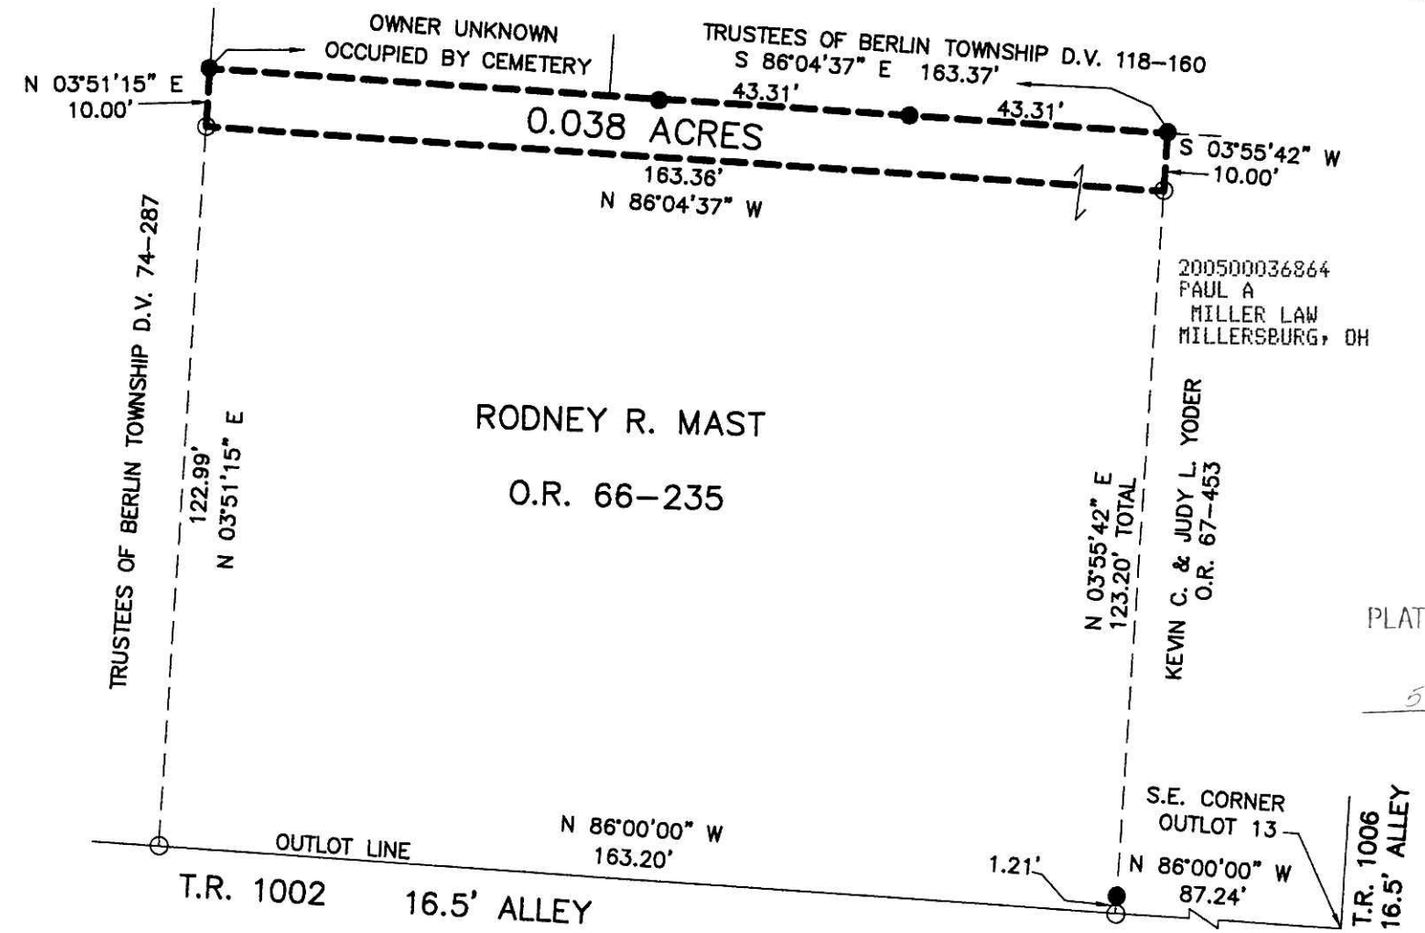

STATE OF OHIO
DONALD C. BAKER
6938
REGISTERED
PROFESSIONAL SURVEYOR

I CERTIFY THIS SURVEY TO BE CORRECT TO THE BEST OF MY KNOWLEDGE.

Donald C Baker

DONALD C. BAKER P.S. 6938

DATE: OCTOBER 26, 2004

KES\AEG

File Name: WORK2\S-755-04\MLD

PLAT APPROVED

5/19/2005

DONALD C. BAKER SURVEYING
138 N. CLAY ST.
MILLERSBURG, OHIO, 44654
PH. 330-674-4788
FAX. 330-674-6027

Instrument 200500036864 OR Book 19 Page 400