0 200 400

SCALE: 1"=200'

■ STONE FOUND

● 5/8" REBAR FOUND

○ 5/8" REBAR WITH I.D. CAP SET
I.D. CAP MARKED "BAKER 6938"

PAINT TOWNSHIP
3RD. QTR., LOT 5
T-10 N; R-5 W
HOLMES COUNTY, OHIO

SURVEYED FOR: DORA MILLER ESTATE

REFERENCES:

DEED VOL. 211 PAGE 495
DEED VOL. 274 PAGE 831
O.R. VOL. 19 PAGE 630
O.R. VOL. 181 PAGE 2237
O.R. VOL. 36 PAGE 665
O.R. VOL. 170 PAGE 2812
PLAT VOL. 16 PAGE 907
PLAT VOL. PAGE

BEARINGS FROM PLAT VOL. 16 PAGE 907

Instrument 200500039201 OR Book 19 Page 505

200500039201
Filed for Record in
HOLMES COUNTY ,OH
SALLY MILLER
09-23-2005 At 03:03 pm.
PLAT MED 43.20
OR Book 19 Page 505 - 505
ORV 183 page 1689

200500039201
THOMAS D
GINDLESBERGER ATTY
MILLERSBURG, OH

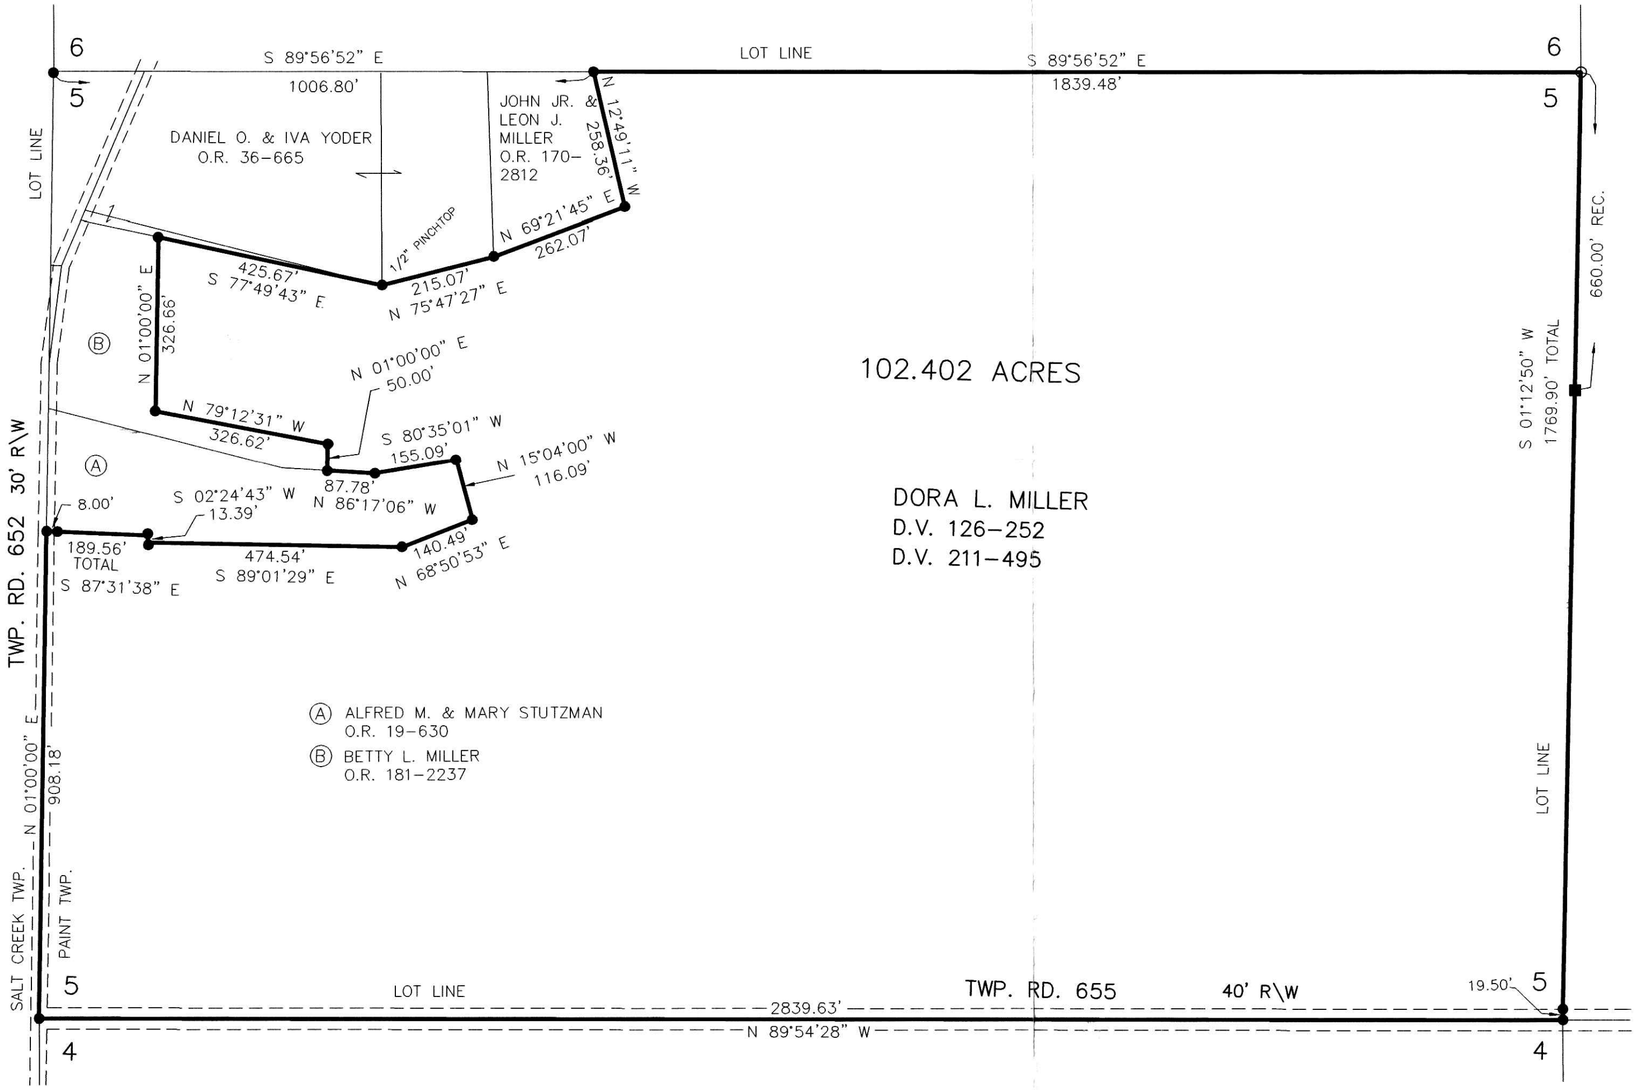

I CERTIFY THIS SURVEY TO BE CORRECT
TO THE BEST OF MY KNOWLEDGE.

DONALD C. BAKER PS 6938
FDB\NP DATE: JULY 28, 2005
File Name: C:\WORK\S-423-05\MLD

STATE OF OHIO
DONALD C. BAKER 6938
REGISTERED
PROFESSIONAL SURVEYOR

DONALD C. BAKER SURVEYING
138 N. CLAY ST.
MILLERSBURG, OH 44654
PH. 330-674-4788
FAX: 330-674-6027

PLAT APPROVED

8/11/2005