Instrument Book Page
200600044434 OR 19 747

VOL 0019 PAGE 747

200600044434
Filed for Record in
HOLMES COUNTY, OH
SALLY MILLER
06-28-2006 At 03:19 pm.
SMALL PLAT 40.00
OR Book 19 Page 747 - 747
ORV 190 pgs 94+98

200600044434
FRENCH RIDGE
TITLE
MILLERSBURG, OH

WALNUT CREEK TOWNSHIP
S.W. QTR. SECTION 4
N.W. QTR. SECTION 7
T-9 N; R-4 W
HOLMES COUNTY, OHIO

SURVEYED FOR: WESLEY HOSTETLER et al

0 200 400

SCALE: 1"=200'

■ STONE FOUND

▲ R.R. SPIKE FOUND

● 5/8" REBAR FOUND UNLESS OTHERWISE NOTED

○ 5/8" REBAR WITH I.D. CAP SET I.D. CAP MARKED "BAKER 6938"

REFERENCES:
DEED VOL. 273 PAGE 750
O.R. VOL. 104 PAGE 501
O.R. VOL. 129 PAGE 405
PLAT VOL. 16 PAGE 113
BEARINGS FROM PLAT VOL. 16 PAGE 113

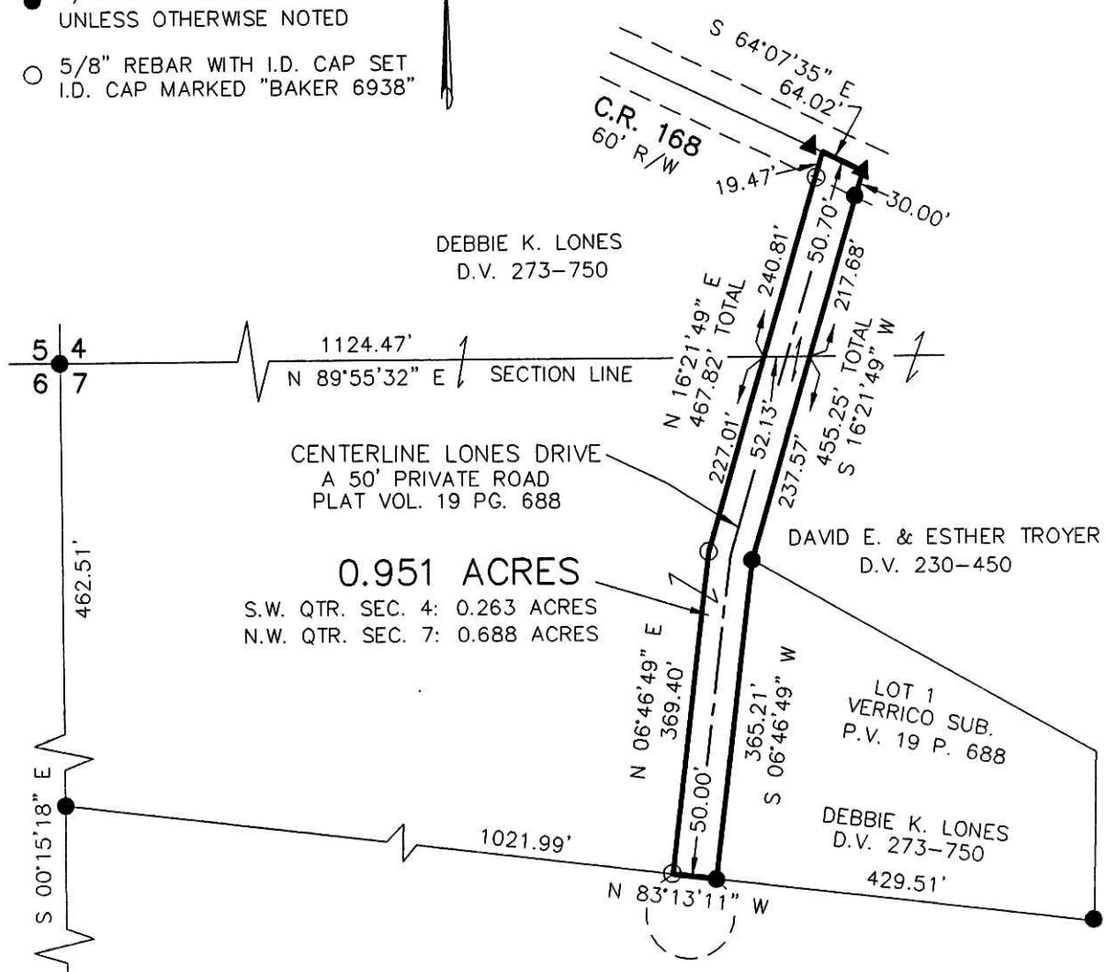

STATE OF OHIO
DONALD C. BAKER 6938
REGISTERED
PROFESSIONAL SURVEYOR

PLAT APPROVED

6/22/2006

I CERTIFY THIS SURVEY TO BE CORRECT TO THE BEST OF MY KNOWLEDGE.

DONALD C. BAKER PS 6938

DATE: MARCH 31, 2006
FDB\ALG
File Name: C:\WORK\S-125-06\ERZ

DONALD C. BAKER SURVEYING
138 N. CLAY ST.
MILLERSBURG, OH 44654
PH. 330-674-4788
FAX: 330-674-6027