Instrument 200600044574 OR | Book 19 | Page 754

VOL 0019 PAGE 754

PRAIRIE TOWNSHIP
N.E. & S.E. QTRS. SECTION 5
T–13 N; R–13 W
HOLMES COUNTY OHIO

SURVEYED FOR: HENRY J. MILLER

200600044574
Filed for Record in
HOLMES COUNTY ,OH
SALLY MILLER
07-06-2006 At 03:21 pm.
SMALL PLAT 40.00
OR Book 19 Page 754 - 754

OR 190 P 736

REFERENCES

DEED VOL. 258 PAGE 744
DEED VOL. 278 PAGE 148

O.R. VOL. 167 PAGE 11
O.R. VOL. 174 PAGE 2816
O.R. VOL. 188 PAGE 1794

PLAT VOL. 10 PAGE 860
PLAT VOL. 13 PAGE 175
PLAT VOL. 14 PAGES 147 & 835
PLAT VOL. 19 PAGE 686

BEARINGS FROM PLAT VOL. 14 PAGE 835

0 200 400

SCALE: 1"=200'

▲ R.R. SPIKE FOUND

● 1/2" REBAR FOUND UNLESS OTHERWISE NOTED

○ 5/8" REBAR SET WITH I.D. CAP I.D. CAP MARKED "BAKER 6938"

200600044574
CRITCHFIELD...
& JOHNSTON ATTYS
MILLERSBURG, OH

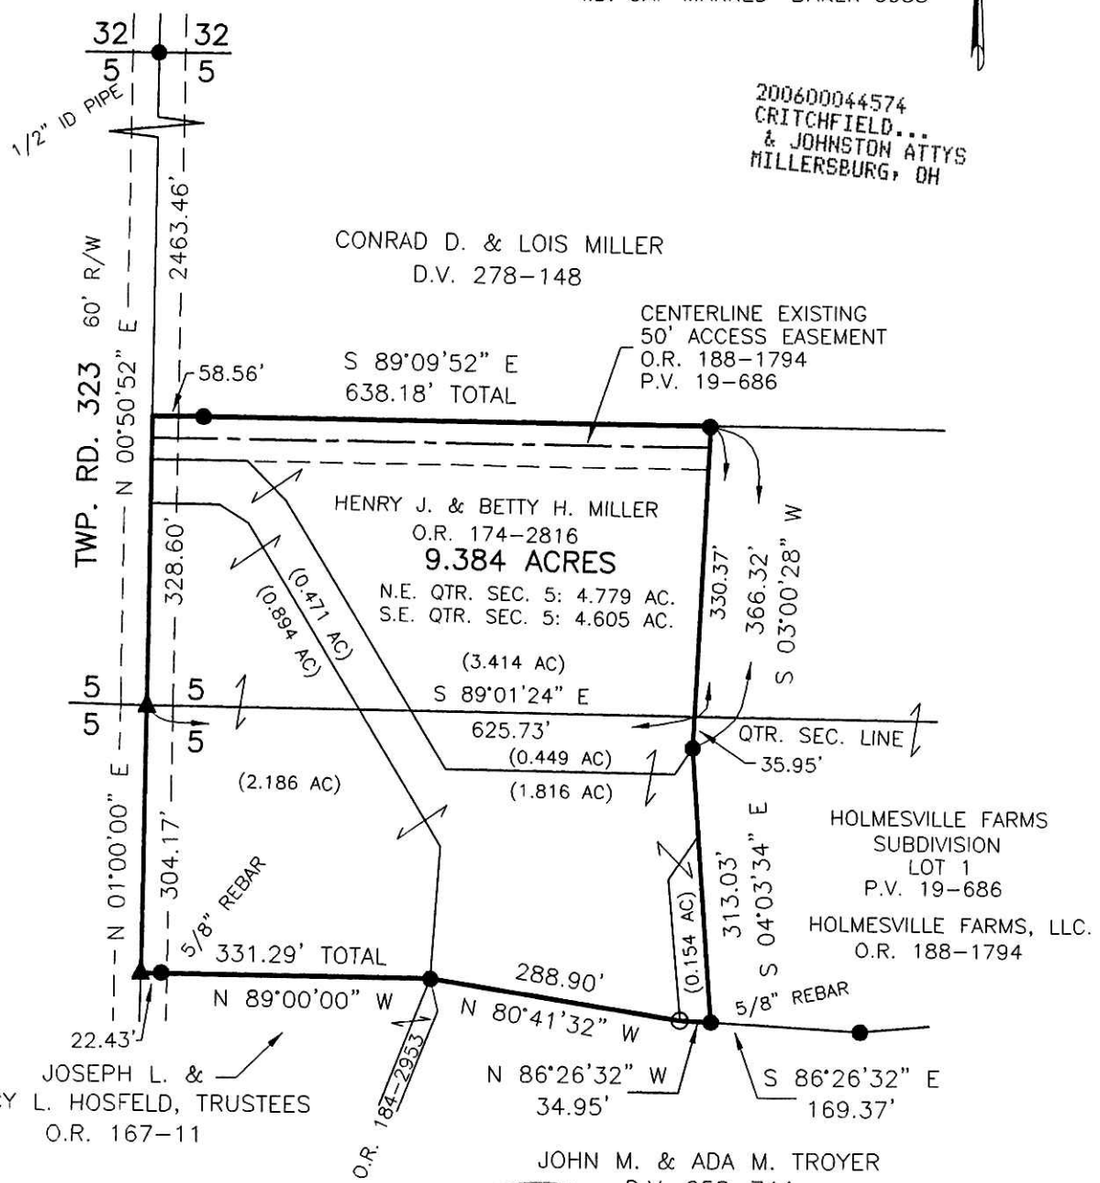

STATE OF OHIO
DONALD C. BAKER 6938
REGISTERED PROFESSIONAL SURVEYOR

PLAT APPROVED

6/26/2006

I CERTIFY THIS SURVEY TO BE CORRECT TO THE BEST OF MY KNOWLEDGE.

DONALD C. BAKER P.S. 6938

DATE: MAY 10, 2006
KES\ALG
FILE NAME: WORK3\S-145-06\ERZ

DONALD C. BAKER SURVEYING
138 N. CLAY STREET
MILLERSBURG, OHIO 44654
PH. 330-674-4788
FAX 330-674-6027